07-00-008-115-
07-00-008-D
#15283

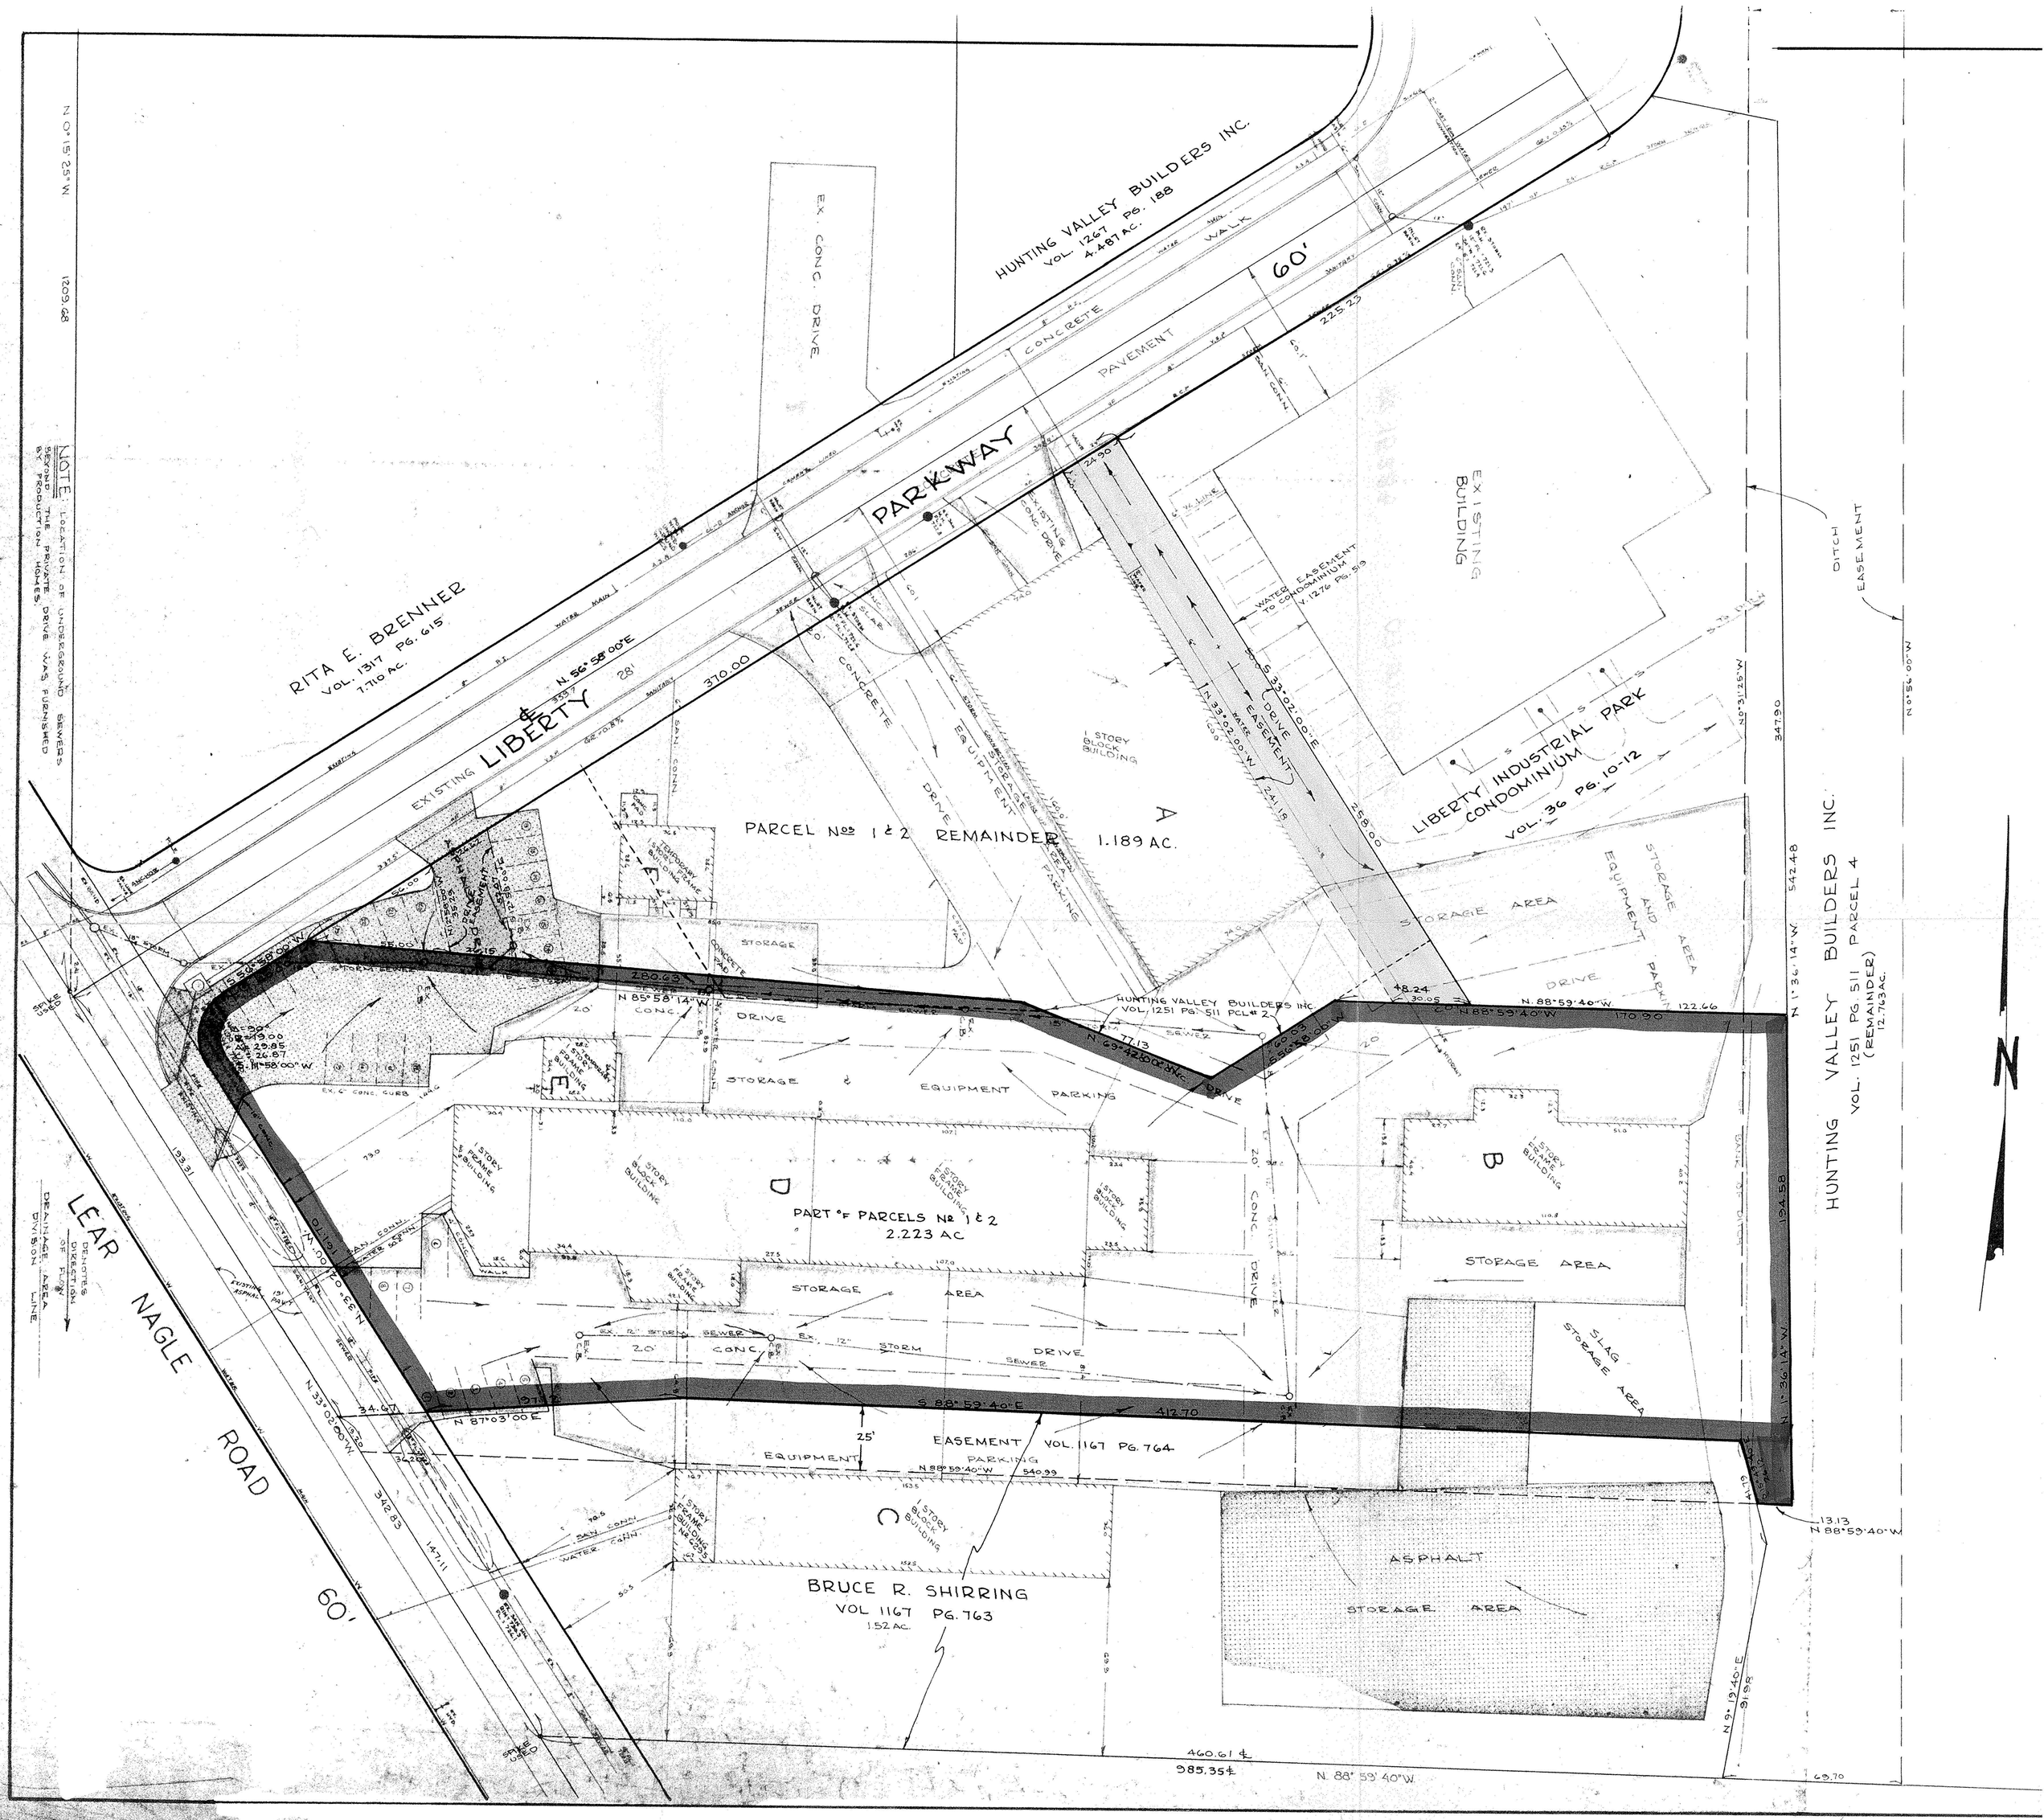

NOTE: LOCATION OF UNDERGROUND SEWERS BEYOND THE PRIVATE DRIVE WAS FURNISHED BY PRODUCTION HOMES.

N 0°15'25" W
1209.68