RIDGEFIELD HOMES, INC. LOT SPLIT

SITUATED IN THE CITY OF NORTH RIDGEVILLE, COUNTY OF LORAIN
AND STATE OF OHIO
JULY, 2000

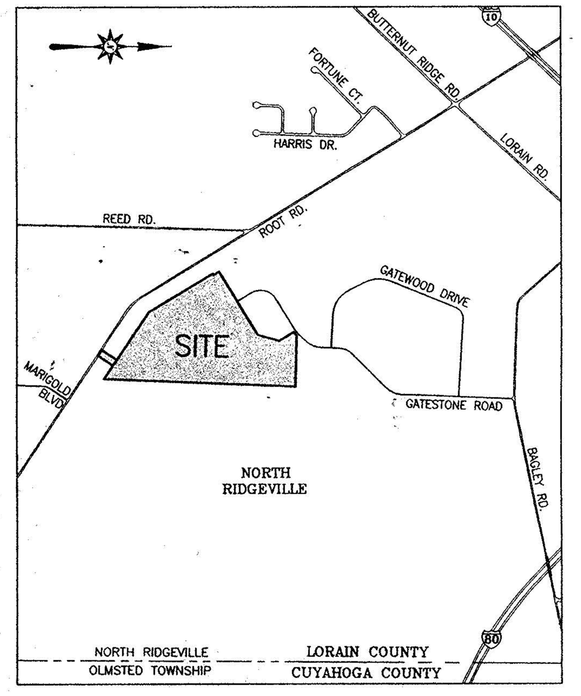

VICINITY MAP

SURVEYOR'S CERTIFICATE:

DISTANCES ARE INDICATED IN FEET AND DECIMAL PARTS THEREOF. PROPERTY CORNERS WERE FOUND OR SET AS INDICATED. NORTH DATUM USED IS THE BEARING OF RECORD FOR THE EAST LINE OF O.L. 12, AND USED TO DENOTE ANGLES ONLY.

STATE OF OHIO
DONALD E. HIMES 6163
REGISTERED SURVEYOR

7/12/00

ZWICK ASSOCIATES, INC. DATE
BY DONALD E. HIMES, P.S., OHIO REG. NO. 6163

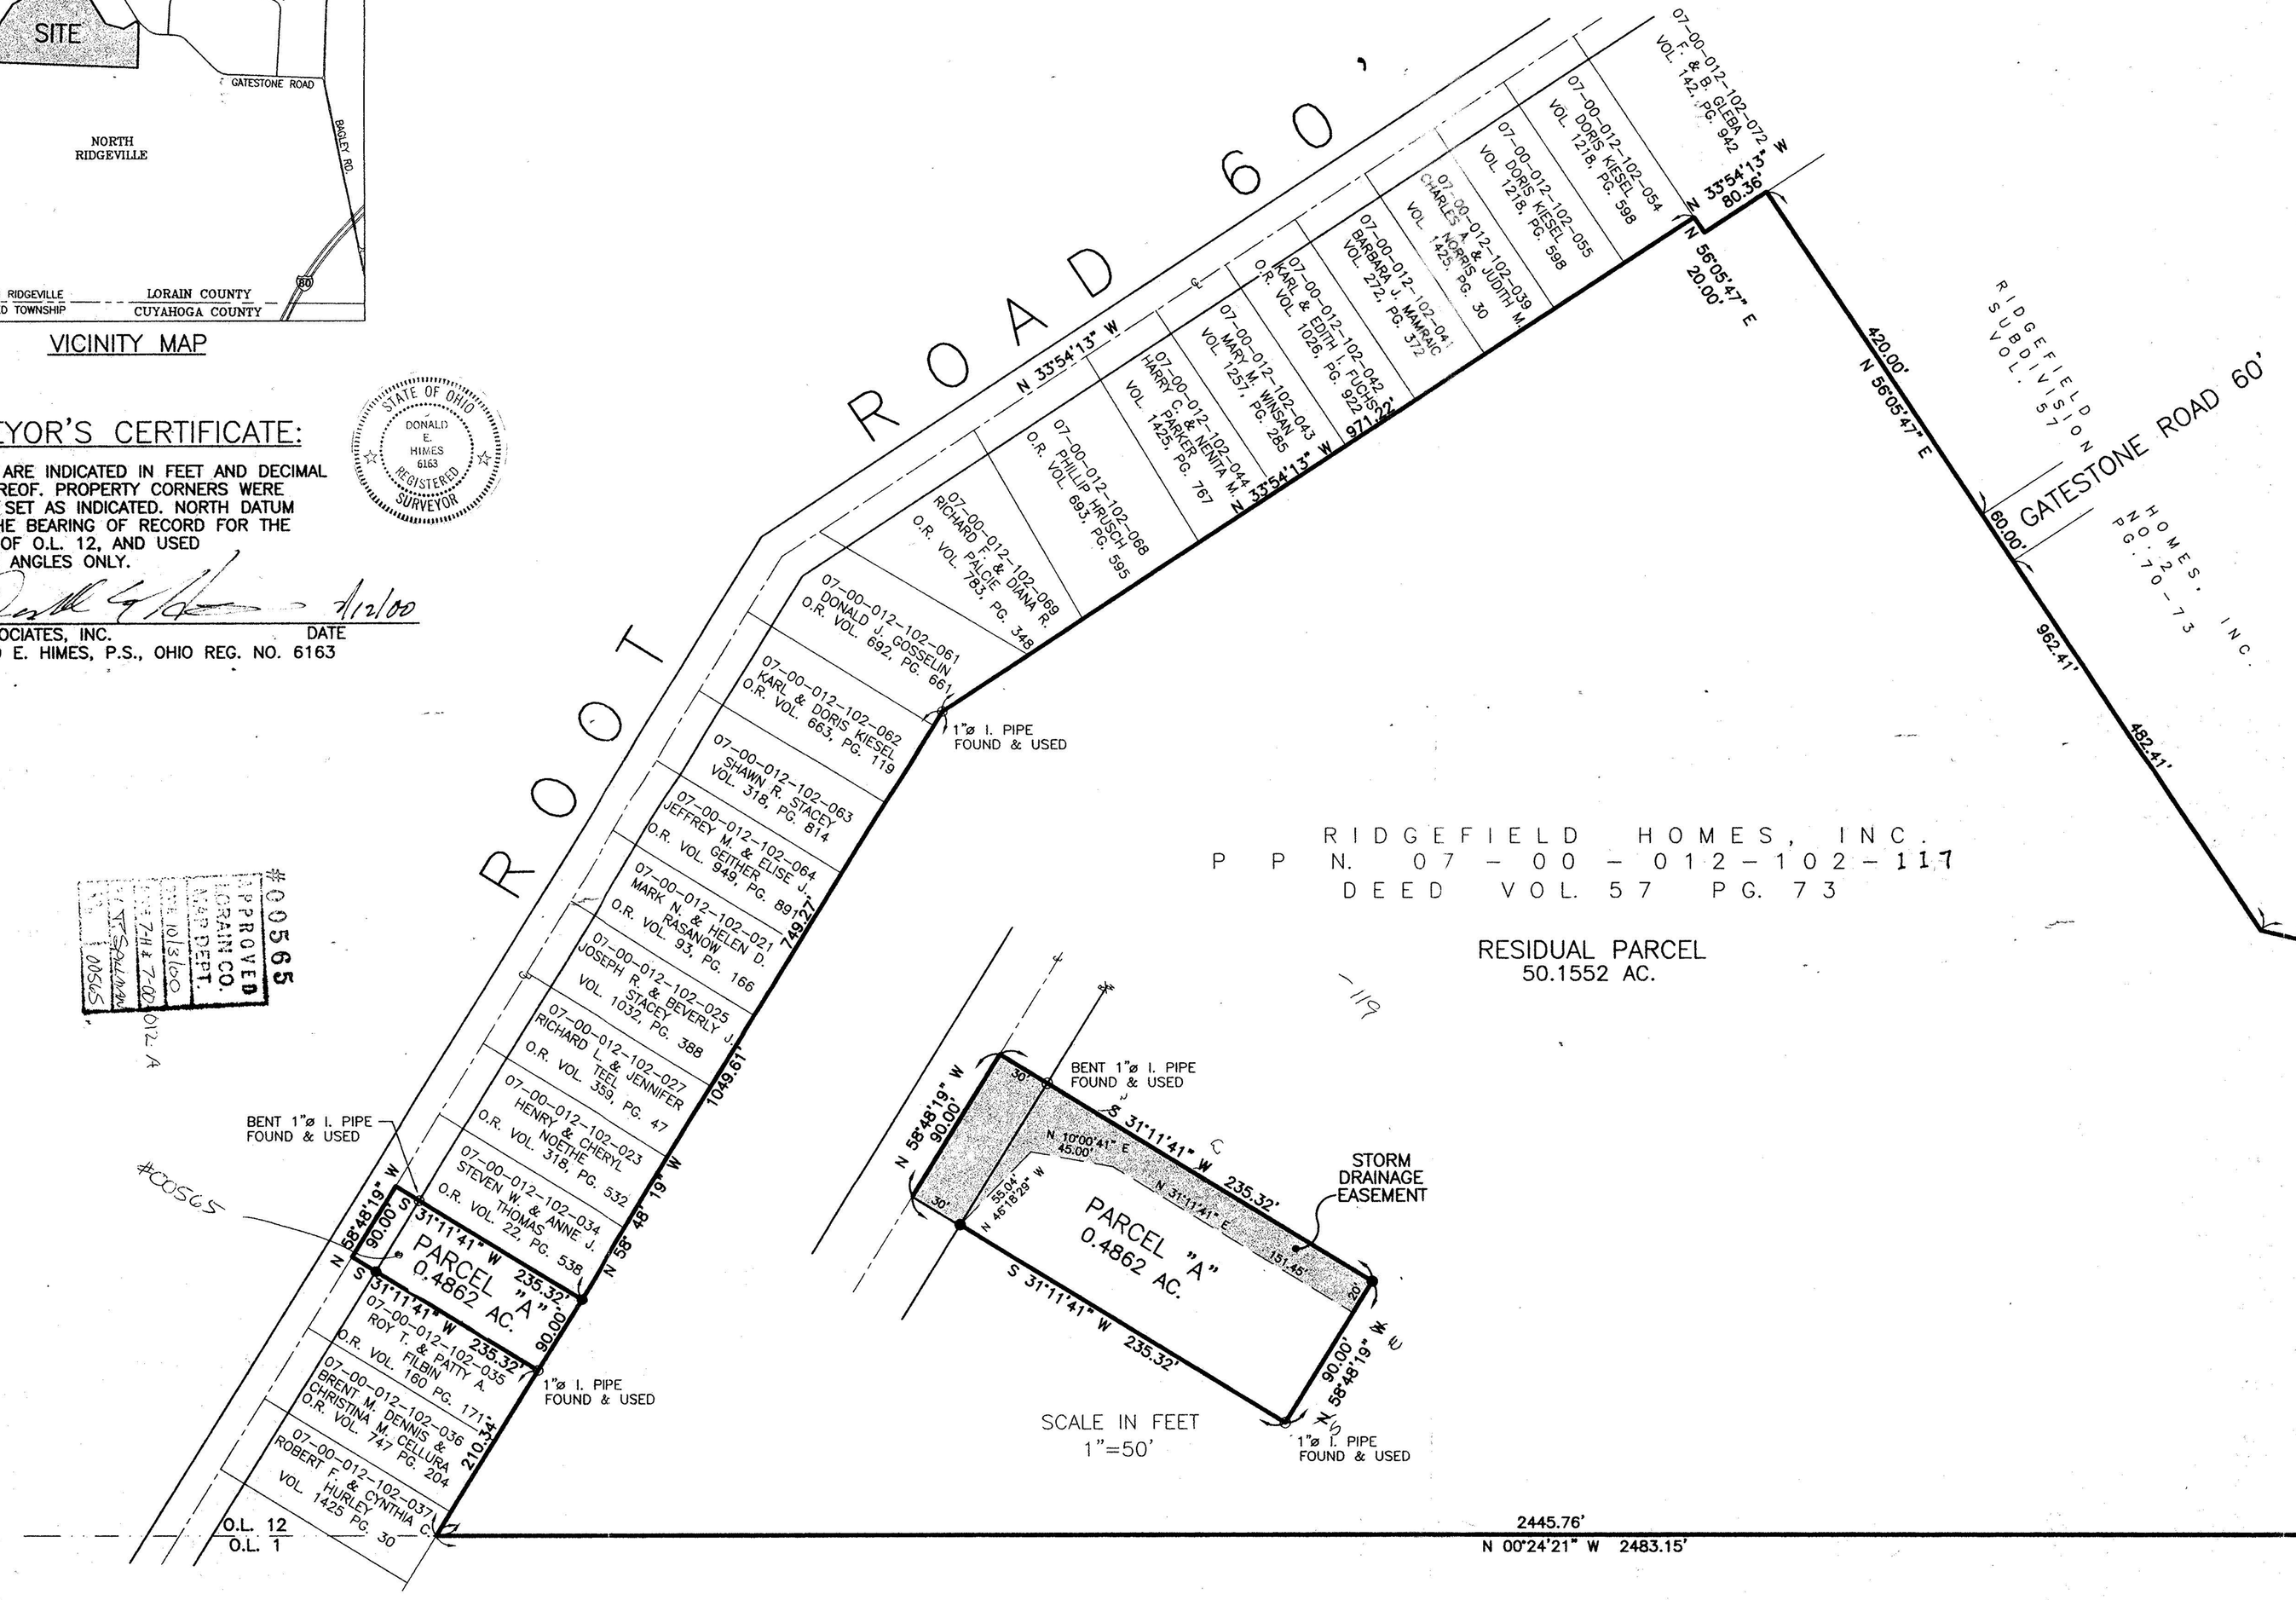

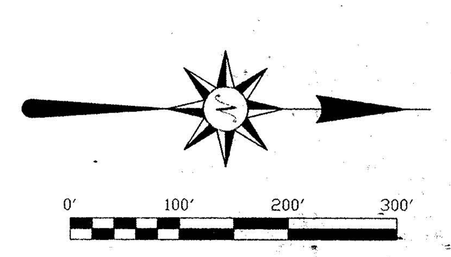

SCALE IN FEET
1"=100'

LEGEND

- ● 5/8"ø IRON PIN SET (30" REBAR WITH "ZWICK" CAP)
- ○ IRON PIPE FOUND

REFERENCE SURVEYS:

BOUNDARY SURVEY MAP FOR RIDGEFIELD HOMES, INC. VOL. 57, PG. 73 (JUNE, 1996)

C:\DRAWFILE\RIDGEFIELD HOMES\LOTSPLIT.dwg Mon Jul 10 11:10:11 2000 COPYRIGHT ZWICK ASSOCIATES, Inc. (@ STA. 6 AP)

© ZWICK ASSOCIATES, INC.
engineers · surveyors
8750 STEARNS ROAD, OLMSTED TWP., OHIO 44138-1743 (440) 235-2729