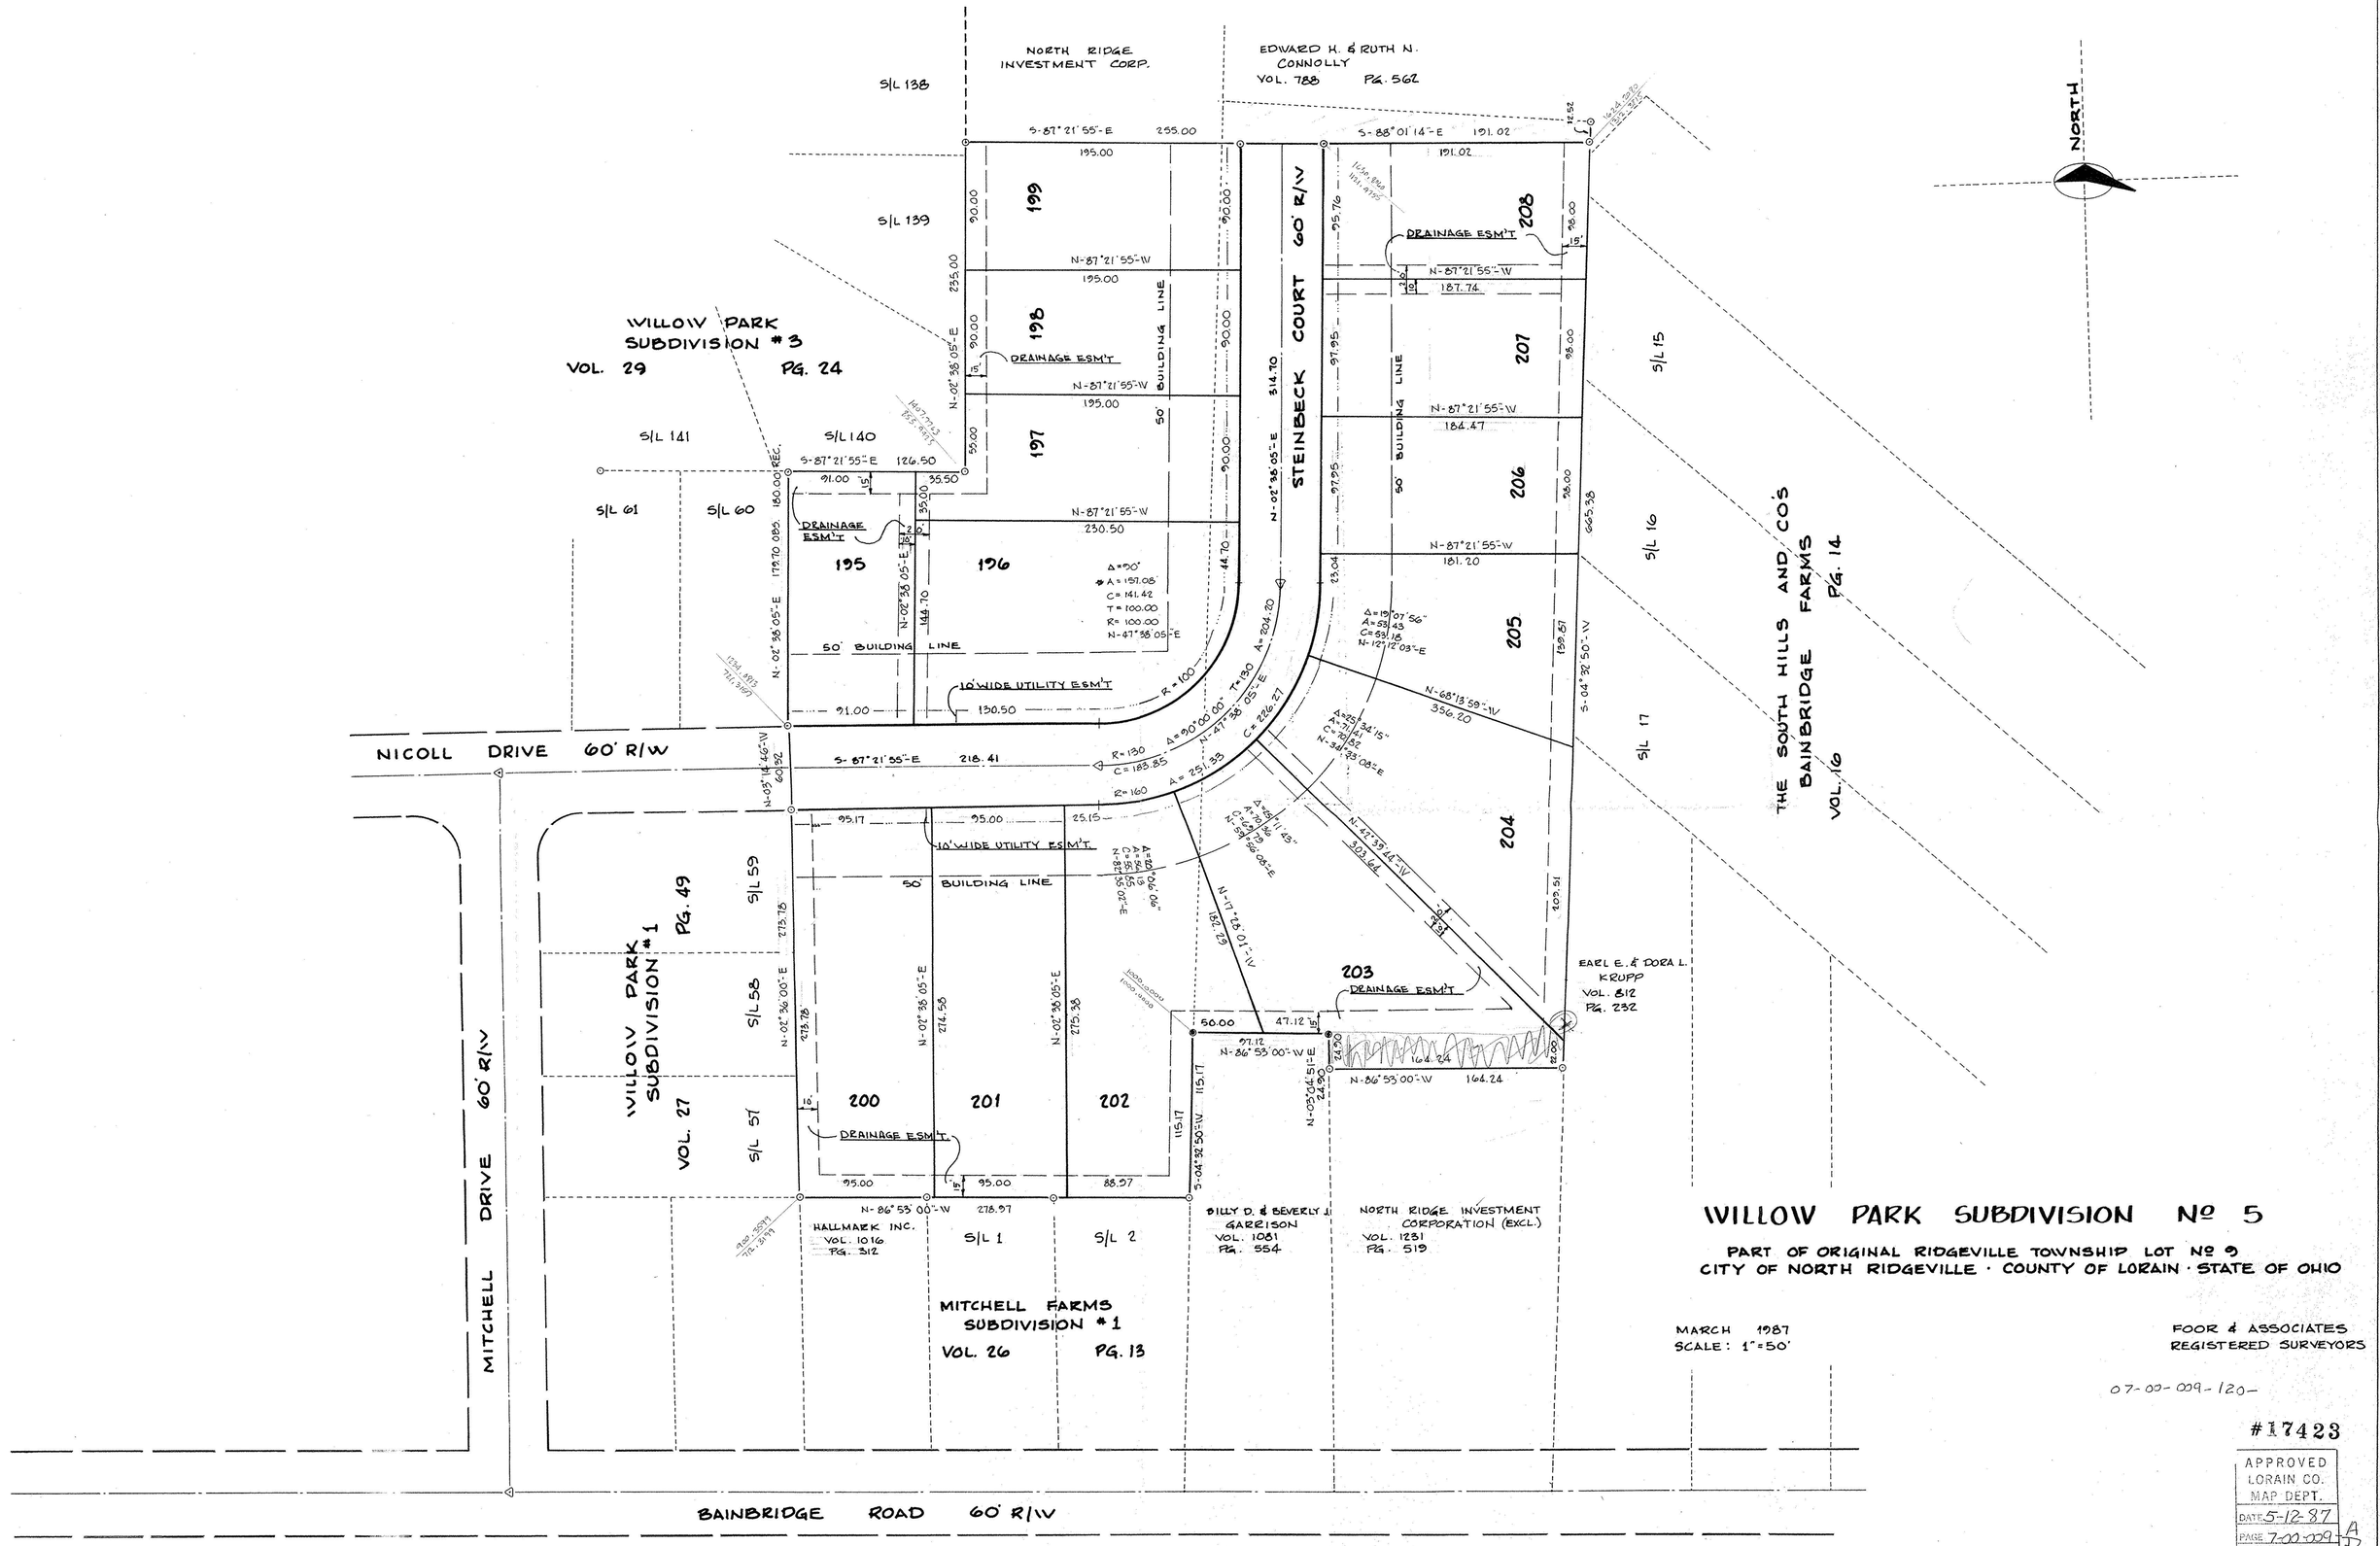


# WILLOW PARK SUBDIVISION Nº 5

PART OF ORIGINAL RIDGEVILLE TOWNSHIP LOT Nº 9
CITY OF NORTH RIDGEVILLE · COUNTY OF LORAIN · STATE OF OHIO

MARCH 1987
SCALE: 1"=50'

FOOR & ASSOCIATES
REGISTERED SURVEYORS

07-00-009-120-

#17423

APPROVED
LORAIN CO.
MAP DEPT.
DATE 5-12-87
PAGE 7-00-009
BY C. Francis
VOID AFTER 17423