MAP OF LOT SPLIT

SITUATED IN THE TOWNSHIP OF HENRIETTA, COUNTY OF LORAIN AND STATE OF OHIO AND KNOWN AS BEING PART OF ORIGINAL HENRIETTA TOWNSHIP LOT NO. 15 IN TRACT 15.

PPN 8-15-015-000-011 & -004
PRIOR DEED REFERENCE
OR 553 P 948

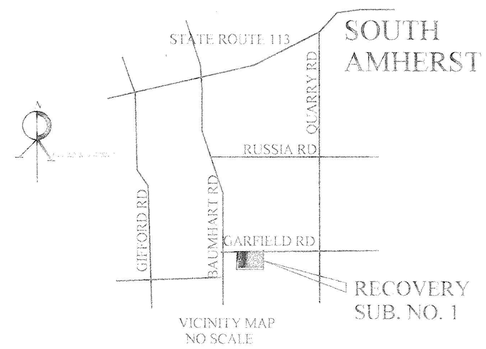

VICINITY MAP
NO SCALE

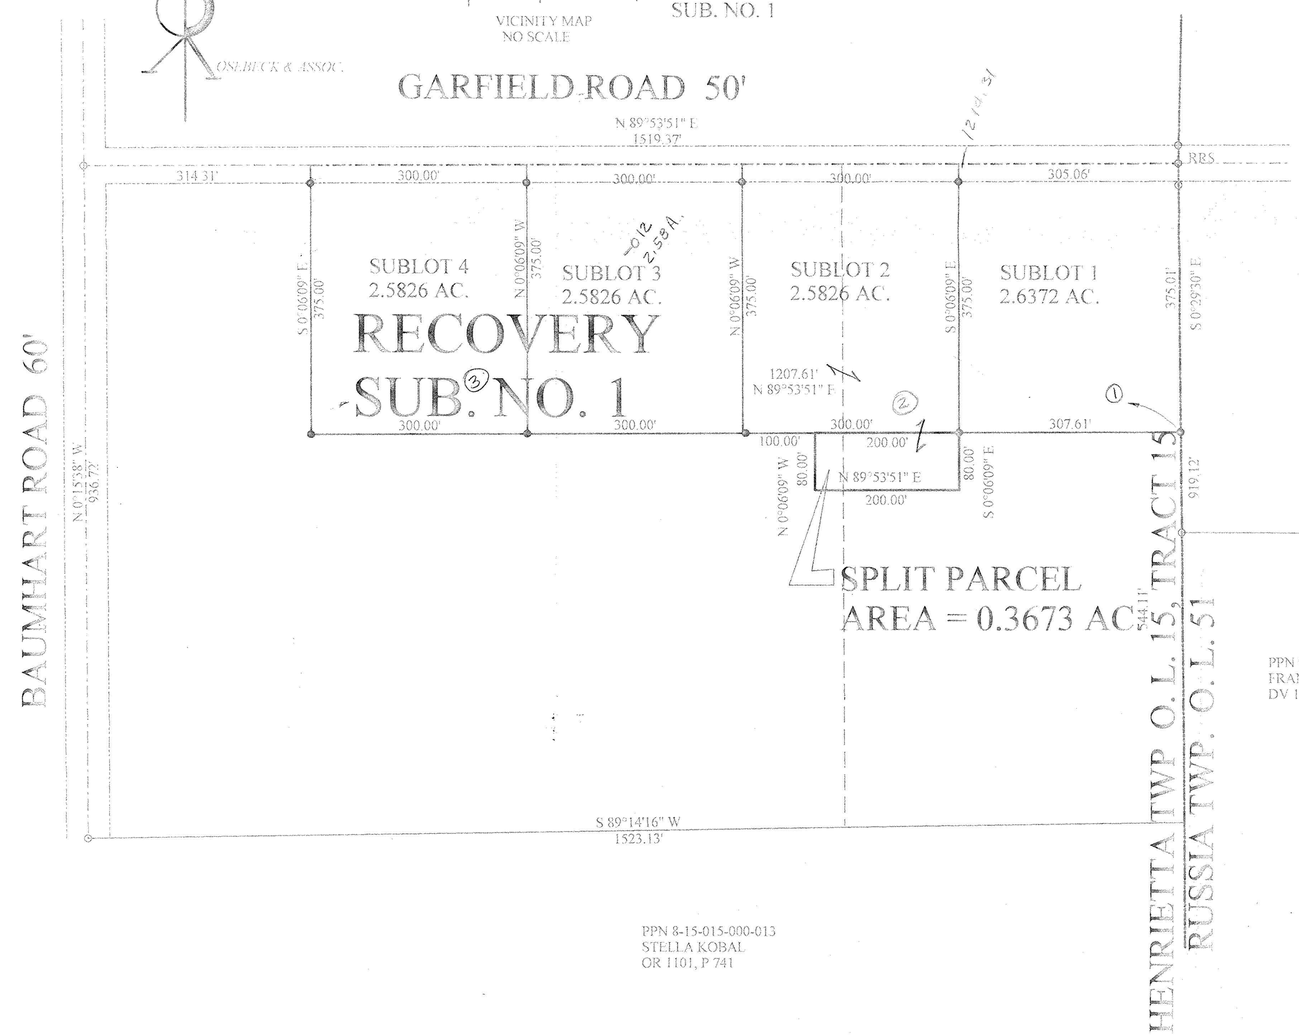

#22691
APPROVED
LORAIN CO.
MAP DEPT.
DATE 10-29-98
PAGE 8-D
BY TJS
MAP NO. 22691

SURVEYOR'S CERTIFICATE

DISTANCES ARE SHOWN IN FEET AND DECIMAL PARTS THEREOF. BEARINGS SHOWN ARE BASED ON AN ASSUMED MERIDIAN AND ARE USED FOR THE PURPOSE OF DESCRIBING ANGLES ONLY. MONUMENTS WERE FOUND OR SET AT ALL POINTS AS INDICATED IN THE LEGEND ALL OF WHICH I CERTIFY TO BE CORRECT TO THE BEST OF MY PROFESSIONAL KNOWLEDGE, INFORMATION AND BELIEF. CERTIFIED COPIES ARE ONLY THOSE COPIES SIGNED IN RED INK.

RICHARD ROSE BECK
SURVEYOR NO. 7400

PREPARED BY RICHARD ROSEBECK PE, PS
4511 OAKHILL BLVD.
LORAIN, OHIO 44053
(216) 282-3872

PREPARED FOR HOWARD BORN
12747 VERMILION ROAD
AMHERST, OHIO 44001

SCALE 1" = 100'
DATE AUGUST 1998

SHEET NO. 1 OF 1