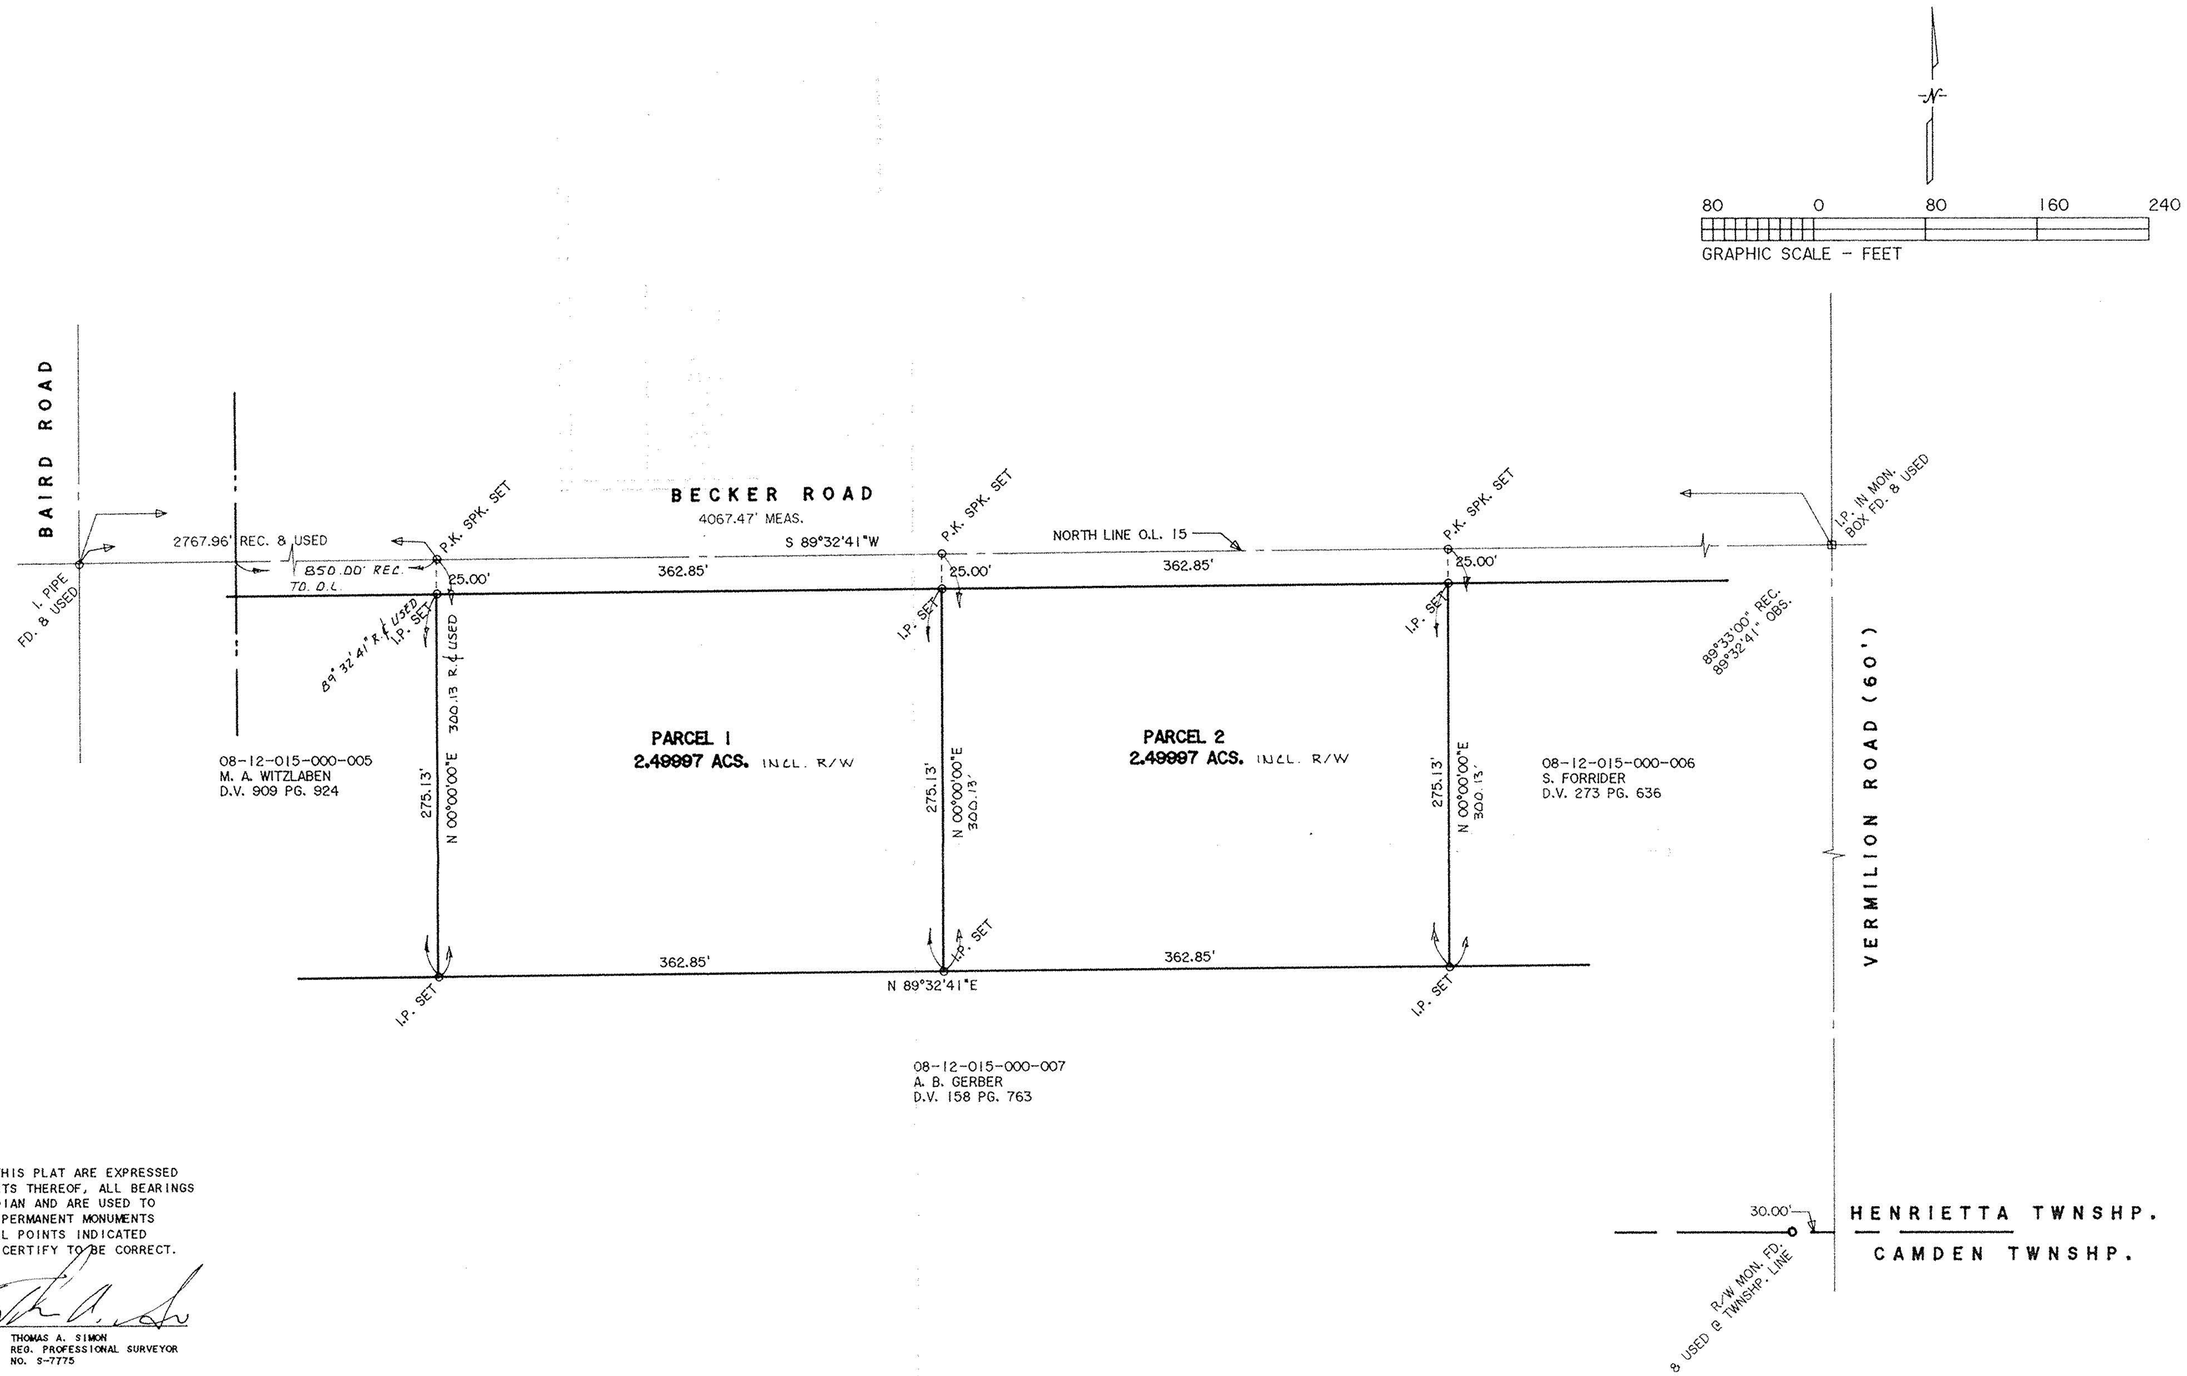

DIMENSIONS SHOWN ON THIS PLAT ARE EXPRESSED IN FEET AND DECIMAL PARTS THEREOF, ALL BEARINGS ARE TO AN ASSUMED MERIDIAN AND ARE USED TO INDICATE ANGLES ONLY. PERMANENT MONUMENTS WERE FOUND OR SET AT ALL POINTS INDICATED HEREON, ALL OF WHICH I CERTIFY TO BE CORRECT.

STATE OF OHIO * THOMAS SIMON * REGISTERED PROFESSIONAL SURVEYOR

THOMAS A. SIMON
REG. PROFESSIONAL SURVEYOR
NO. S-7775

21920

APPROVED
LORAIN CO.
MAP DEPT.
DATE 10-4-96
PAGE 8-F
BY K.DYE
VOID AFTER # 21920

THOMAS SIMON & ASSOCIATES, INC.
PROFESSIONAL LAND SURVEYORS
28901 CLEMENS ROAD
SUITE 119
WESTLAKE, OHIO 44145
(216) 871-1391
FAX (216) 871-7335

LOT SPLIT
FOR
KING REALTY

BEING KNOWN AS PART OF
ORIGINAL HENRIETTA TOWNSHIP
LOT NO. 15 TRACT 12

COUNTY OF LORAIN STATE OF OHIO

AUGUST, 1996 SCALE: 1" = 80'