#L0015

APPROVED
LORAIN CO.
MAP DEPT.
DATE 6-7-94
PAGE 8-E
BY T. McNair
MAP # AFTER 20875

SCALE: 1"=100'
0 50 100

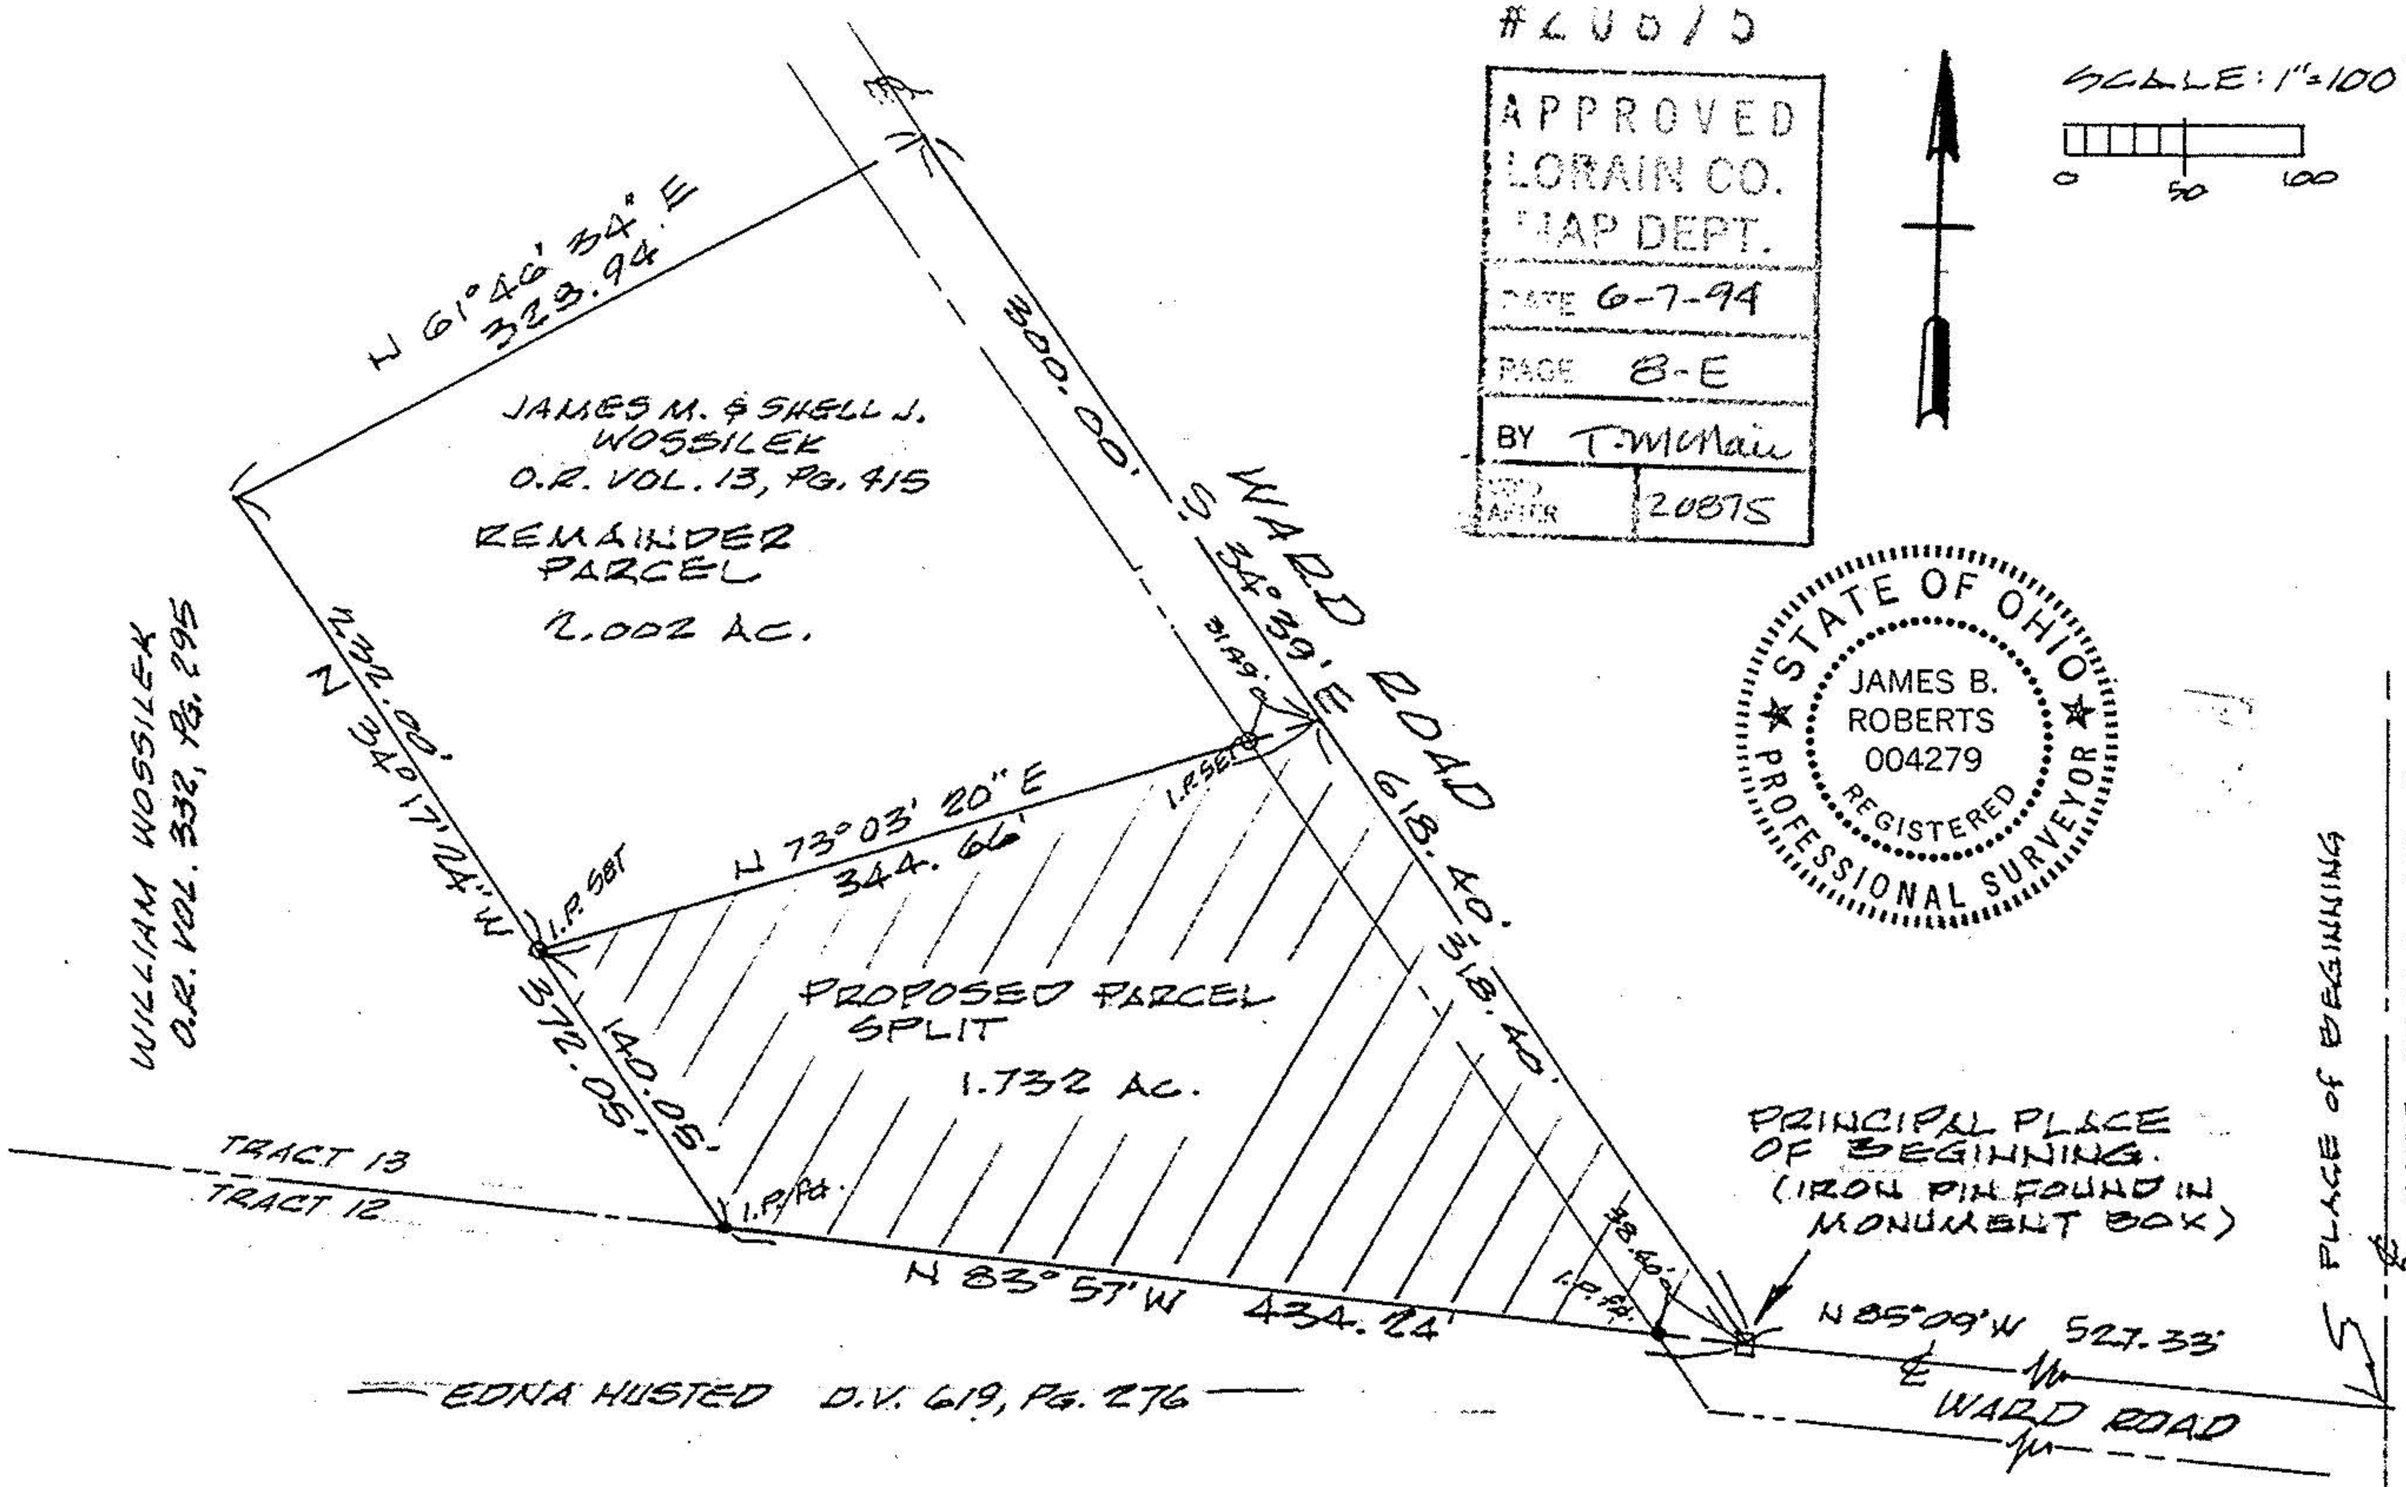

STATE OF OHIO
JAMES B. ROBERTS
004279
REGISTERED
PROFESSIONAL SURVEYOR

PARCEL SPLIT SURVEY

PREPARED FOR RON MAZETT

PART of ORIGINAL HENRIETTA TWP. LOT No. 20, TRACT 13

LORAIN COUNTY, OHIO

REF: SPLIT FROM PP # 08-13-020-000-028

K.E. McCARTNEY & ASSOCIATES INC.
ENGINEERS - SURVEYORS
MARCH, 1994 # 945112