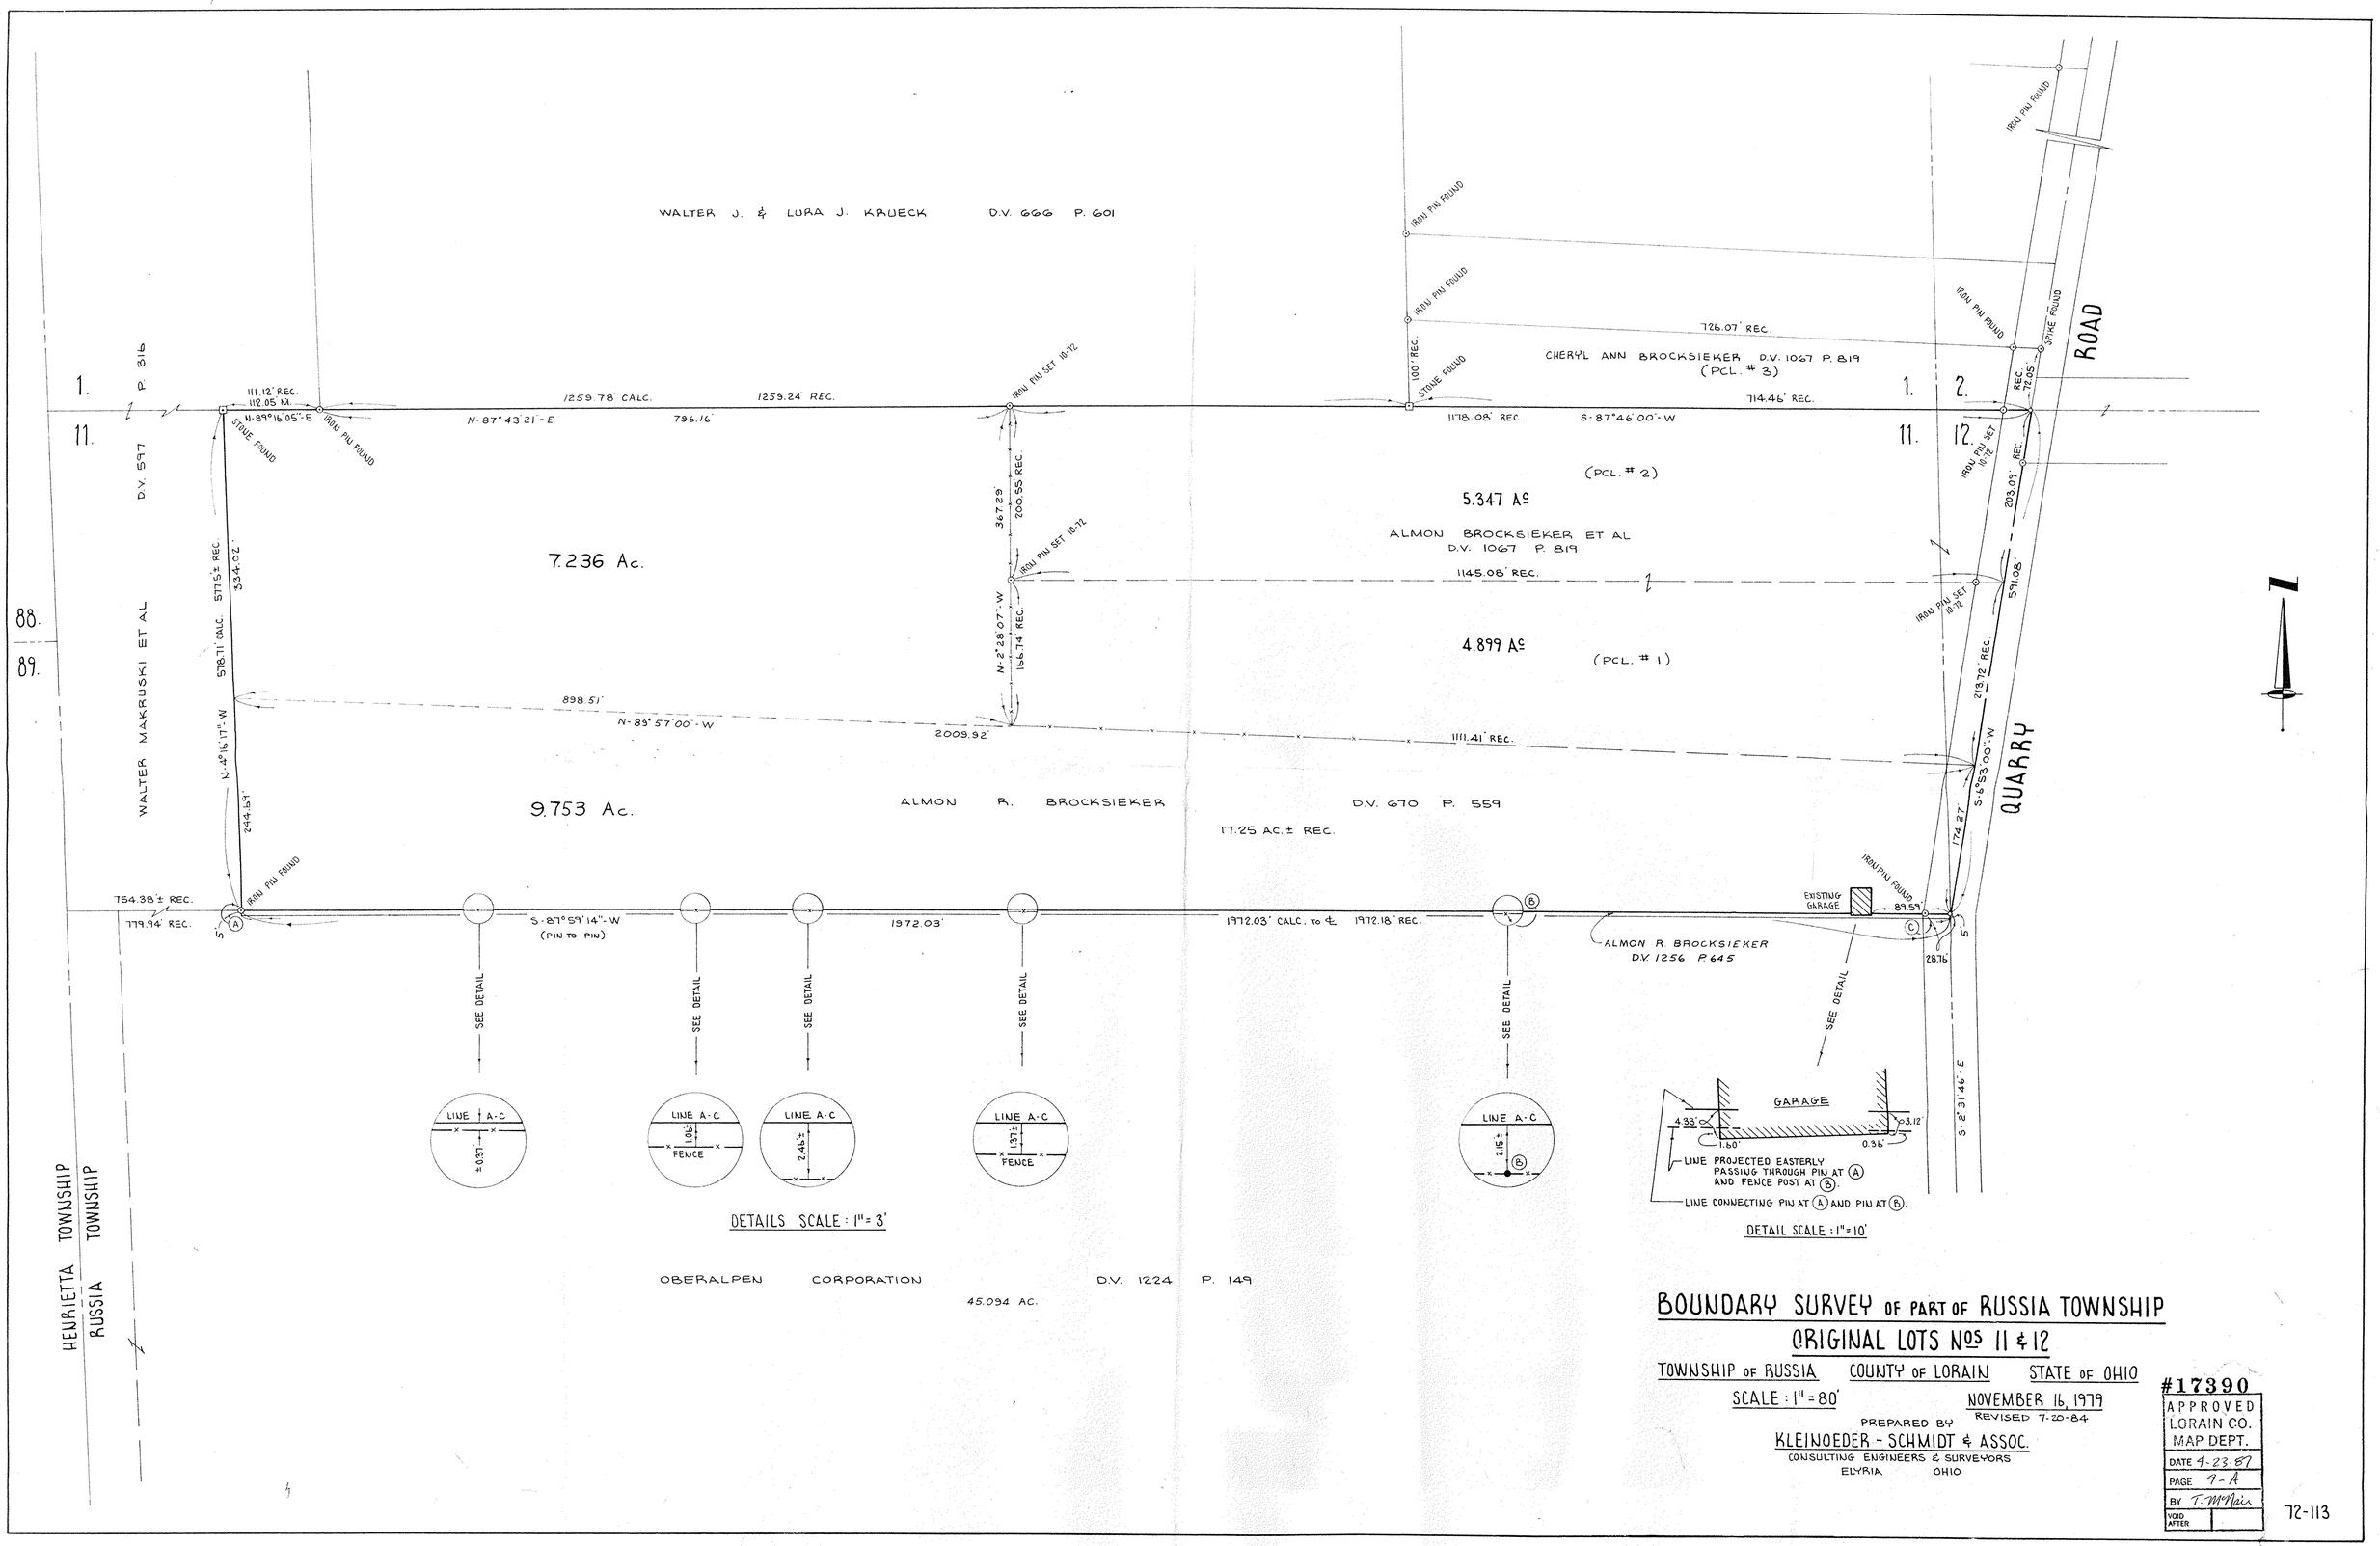


# BOUNDARY SURVEY OF PART OF RUSSIA TOWNSHIP
## ORIGINAL LOTS Nos 11 & 12

TOWNSHIP OF RUSSIA COUNTY OF LORAIN STATE OF OHIO

SCALE: 1" = 80' NOVEMBER 16, 1979
REVISED 7-20-84

PREPARED BY
KLEINOEDER - SCHMIDT & ASSOC.
CONSULTING ENGINEERS & SURVEYORS
ELYRIA OHIO

#17390
APPROVED
LORAIN CO.
MAP DEPT.
DATE 4-23-87
PAGE 9-A
BY T. McNair
VOID AFTER

72-113