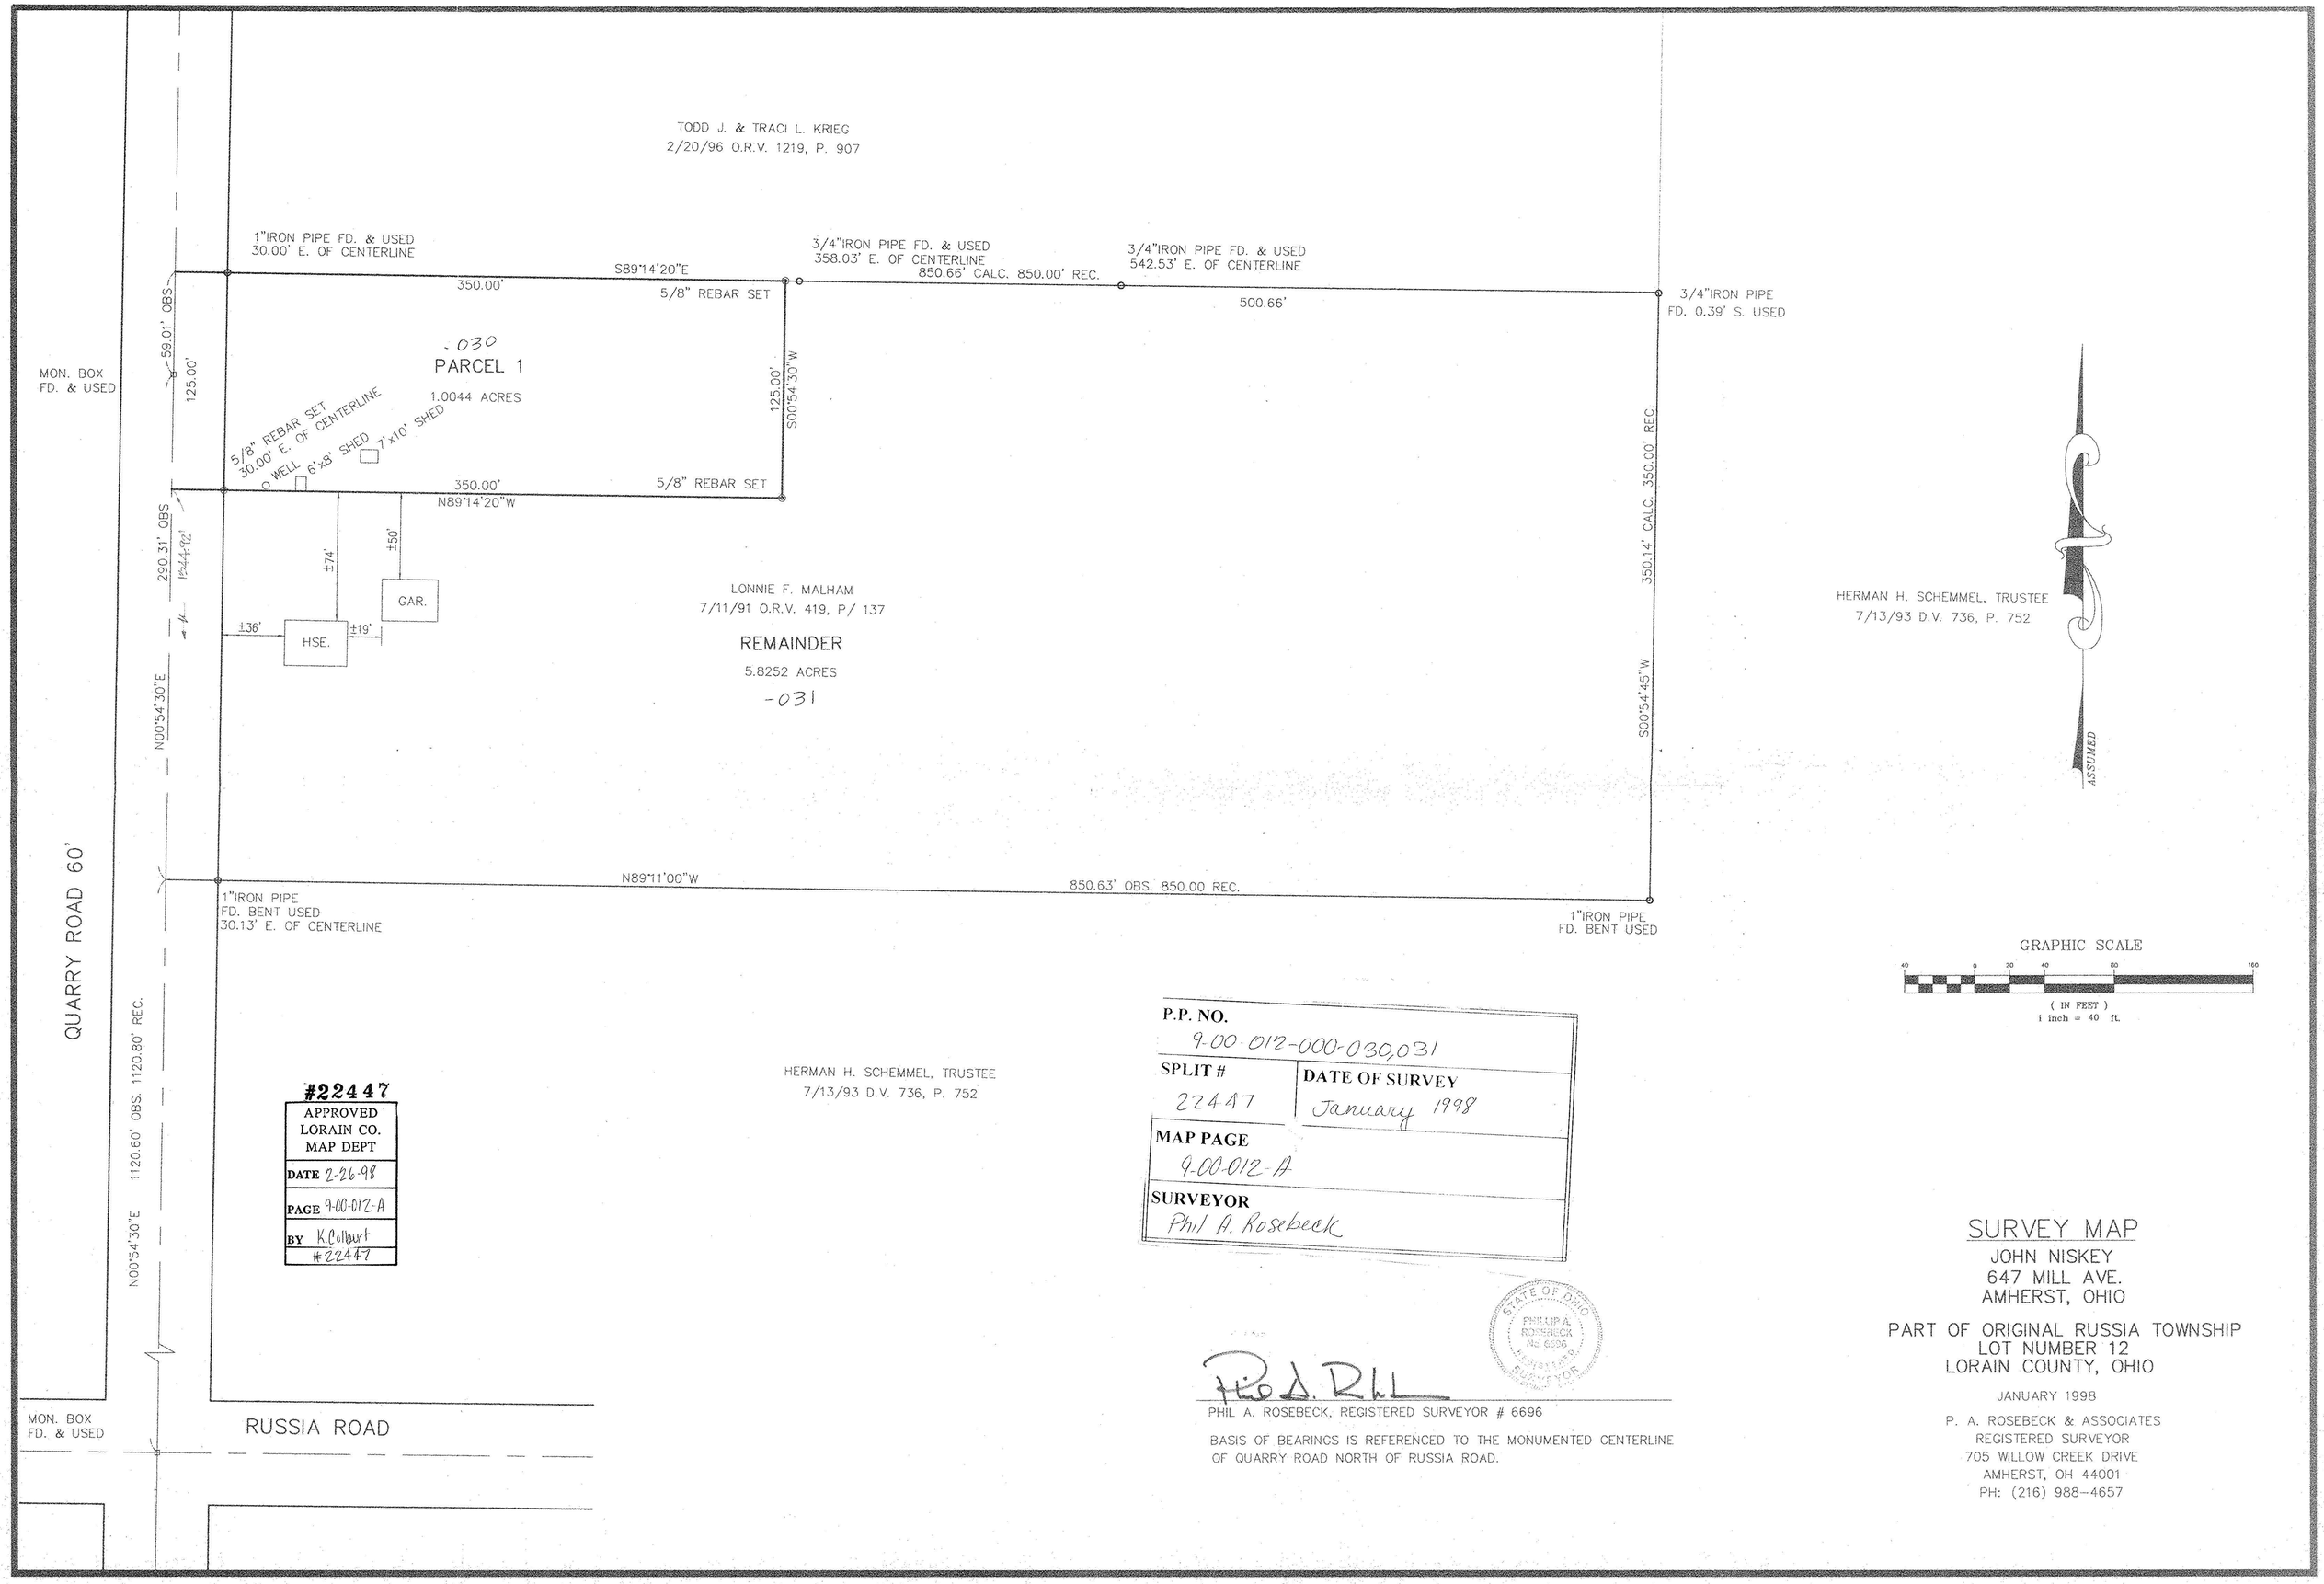

PHIL A. ROSEBECK, REGISTERED SURVEYOR # 6696

BASIS OF BEARINGS IS REFERENCED TO THE MONUMENTED CENTERLINE OF QUARRY ROAD NORTH OF RUSSIA ROAD.

SURVEY MAP

JOHN NISKEY
647 MILL AVE.
AMHERST, OHIO

PART OF ORIGINAL RUSSIA TOWNSHIP
LOT NUMBER 12
LORAIN COUNTY, OHIO

JANUARY 1998

P. A. ROSEBECK & ASSOCIATES
REGISTERED SURVEYOR
705 WILLOW CREEK DRIVE
AMHERST, OH 44001
PH: (216) 988-4657