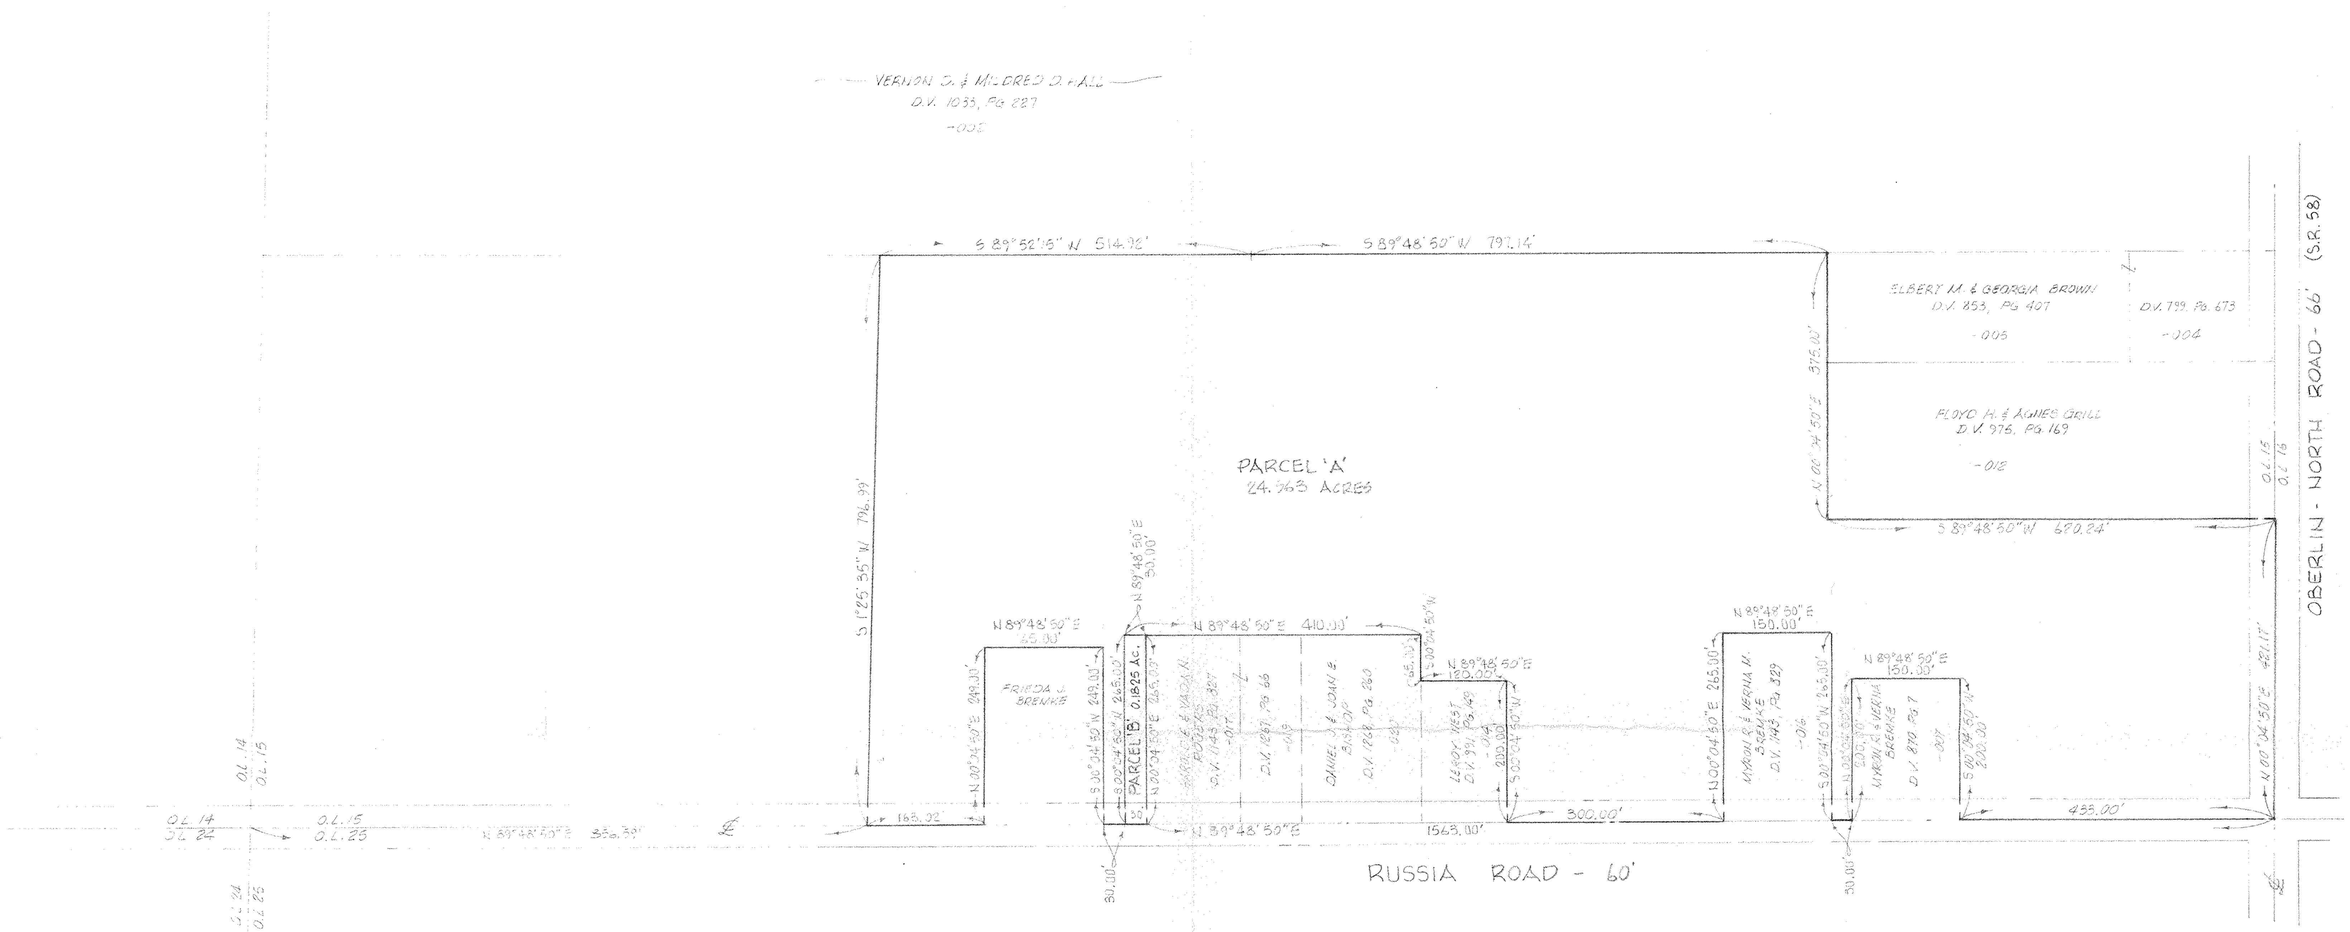

MAP of PROPOSED PARCEL SPLIT
PREPARED FOR MYRON BRENKE
PART of ORIGINAL RUSSIA TOWNSHIP LOT No. 15
TOWNSHIP of RUSSIA, LORAIN COUNTY, OHIO

NOTE: PARCEL "A" TO BE SPLIT OUT OF PRESENT PP # 09-00-015-000-021 (IN NAME OF FRIEDA J. BRENKE). PARCEL "B" TO BE SPLIT OUT OF PP # 09-00-015-000-017 (IN NAME OF HAROLD E. & VADA M. ROGERS).

#15426
APPROVED
LORAIN CO.
MAP DEPT.
DATE 1.20.89
PAGE 9-B
BY T. McNair

McGLINCHY AND ASSOCIATES
PROFESSIONAL ENGINEERS AND SURVEYORS
ELYRIA, OHIO

SCALE: 1" = 100' DRAWN BY: R. THOMAS
DATE: NOV. 1985 JOB NO: 838125-A