Original Farm: N88°56'45"W, 2,755.75', N2°09'00"W, 1,592.41',
S88°56'45"E, 2,777.52', S1°21'40"E, 1,591.33'
Area = 100.9778 Acres By Survey

CENTERLINE DATA
P.I. = 7+ 97.94 Δ = 16°24'43" D = 0°30'00"
T = 1652.51' L = 3282.39' R = 11,459.16'

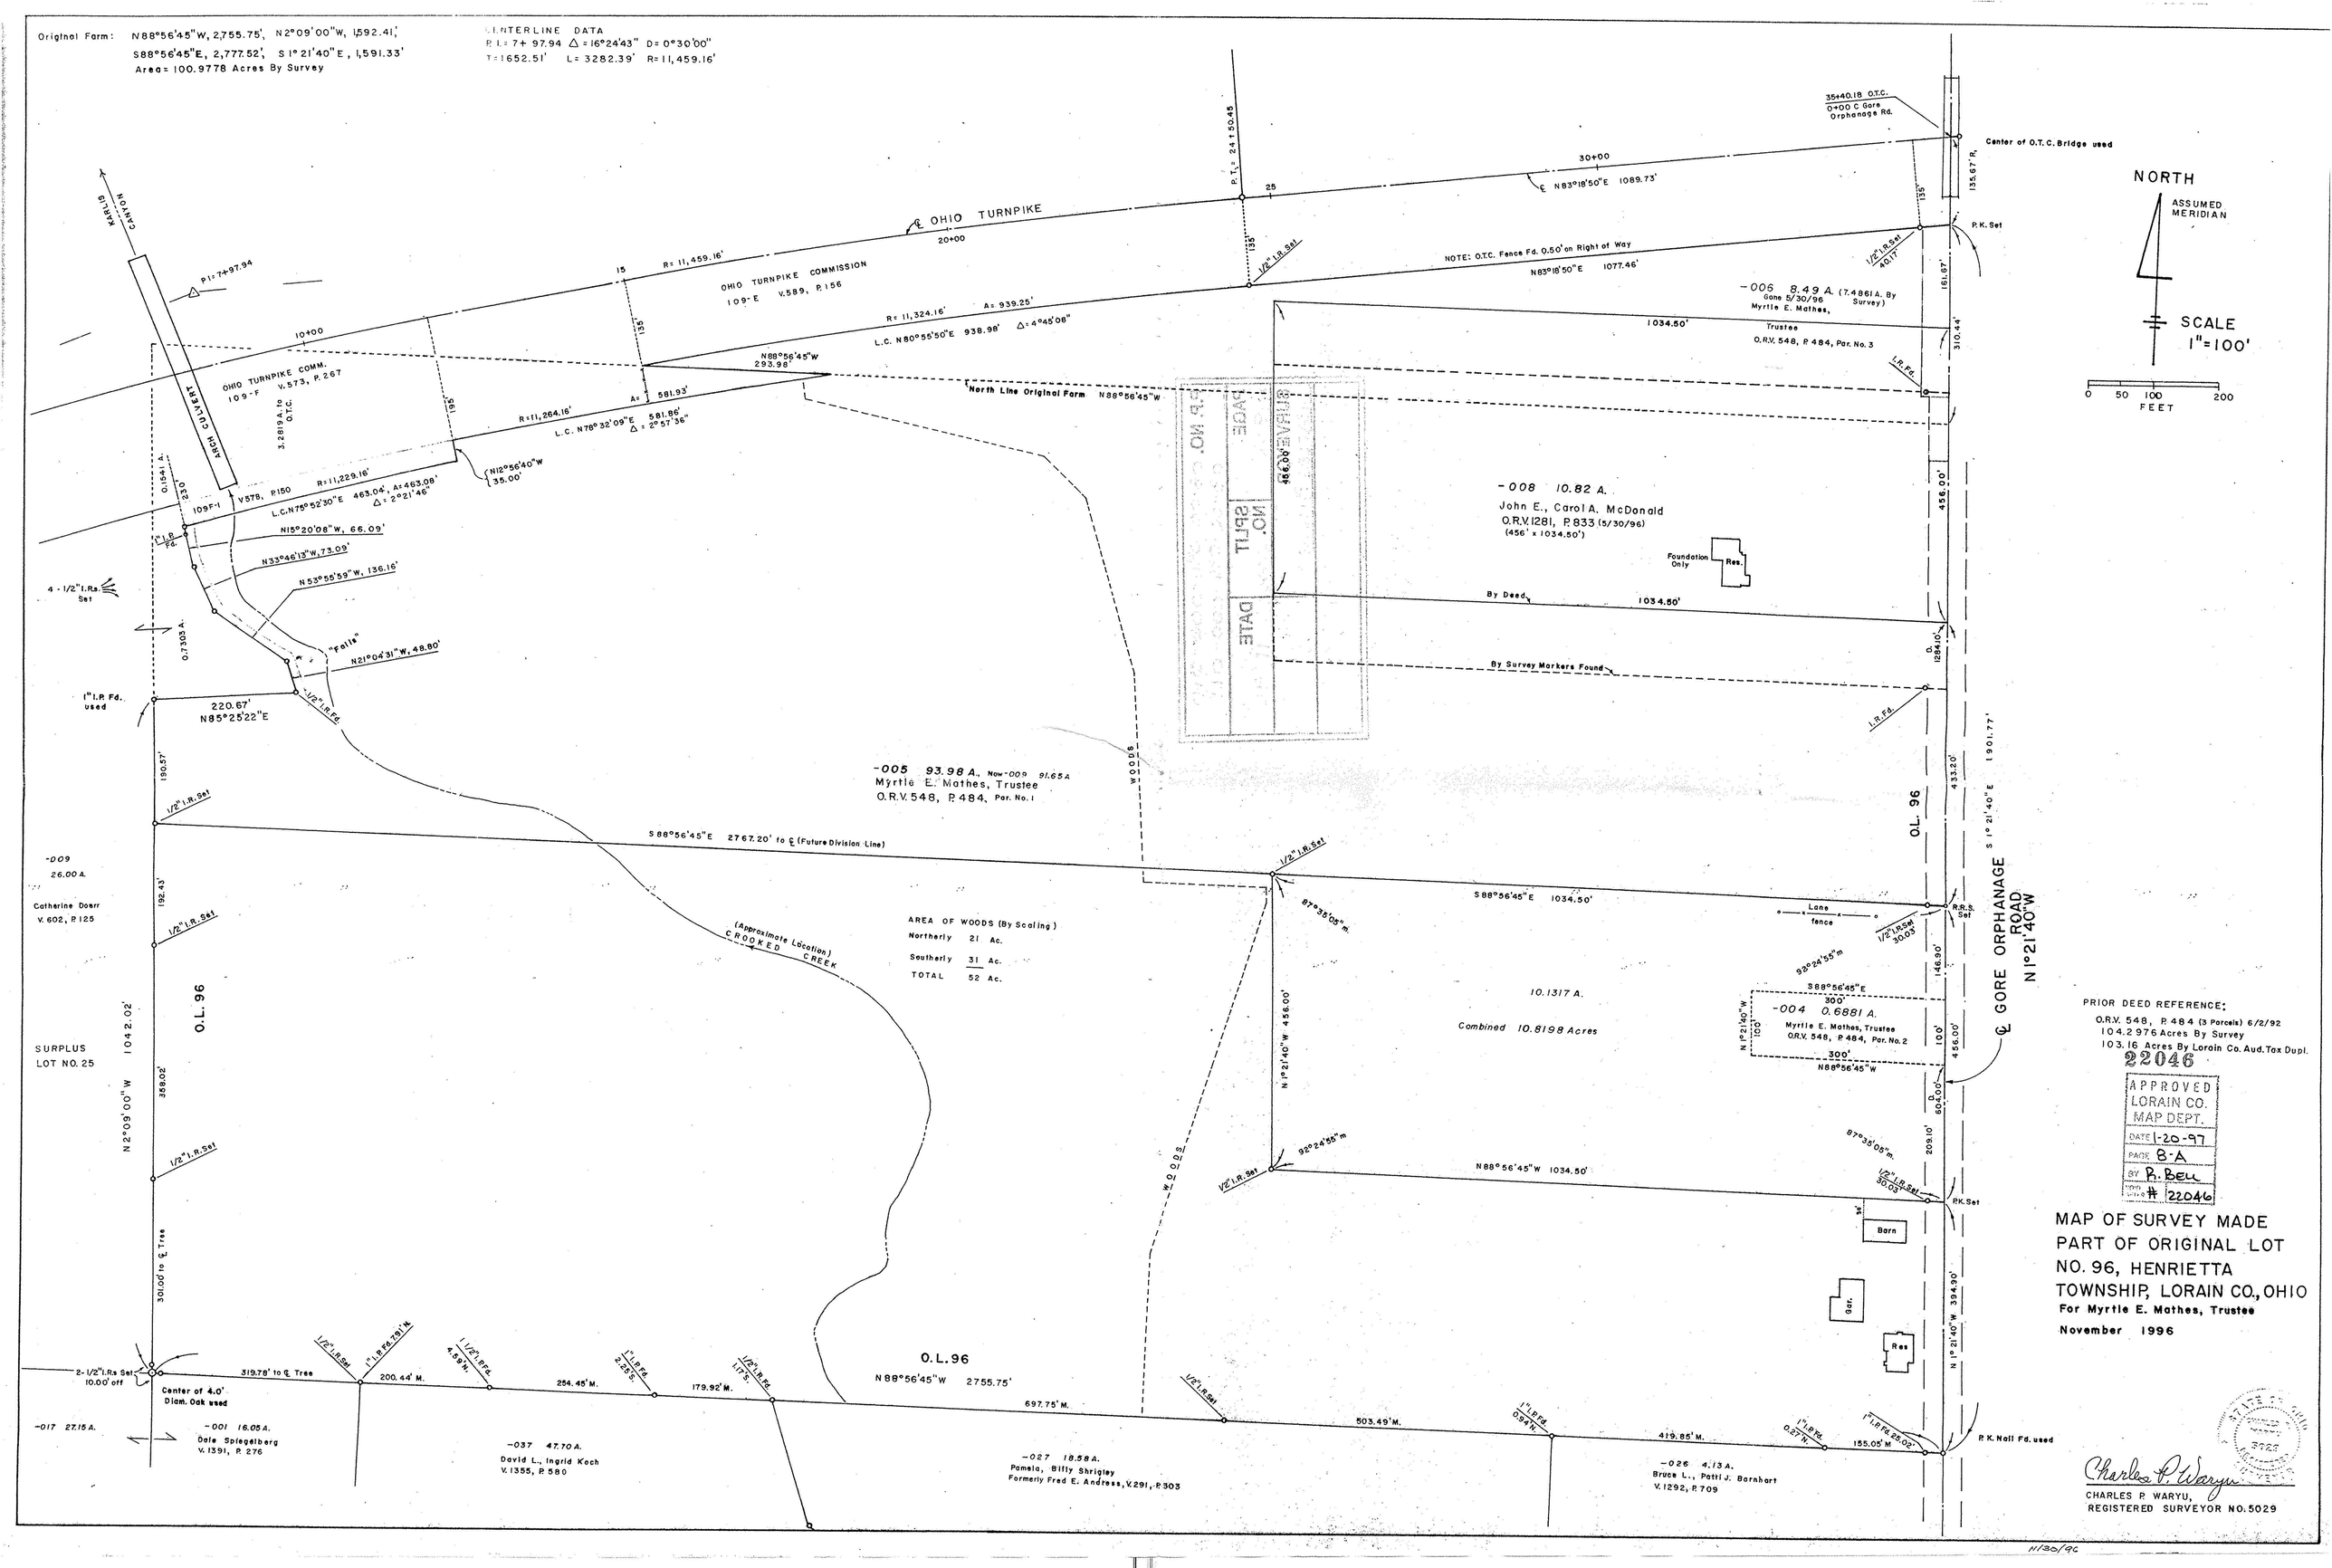

PRIOR DEED REFERENCE:
O.R.V. 548, P.484 (3 Parcels) 6/2/92
104.2976 Acres By Survey
103.16 Acres By Lorain Co. Aud. Tax Dupl.

22046

APPROVED
LORAIN CO.
MAP DEPT.
DATE 1-20-97
PAGE 8-A
BY R. BELL
VOID AFTER # 22046

MAP OF SURVEY MADE
PART OF ORIGINAL LOT
NO. 96, HENRIETTA
TOWNSHIP, LORAIN CO., OHIO
For Myrtle E. Mathes, Trustee
November 1996

Charles P. Waryu
CHARLES P. WARYU,
REGISTERED SURVEYOR NO. 5029

11/30/96

Original Farm: N88°56'45"W, 2,755.75', N2°09'00"W, 1,592.41',
S88°56'45"E, 2,777.52', S1°21'40"E, 1,591.33'
Area = 100.9778 Acres By Survey

CENTERLINE DATA
P.I. = 7+ 97.94 Δ = 16°24'43" D = 0°30'00"
T = 1652.51' L = 3282.39' R = 11,459.16'

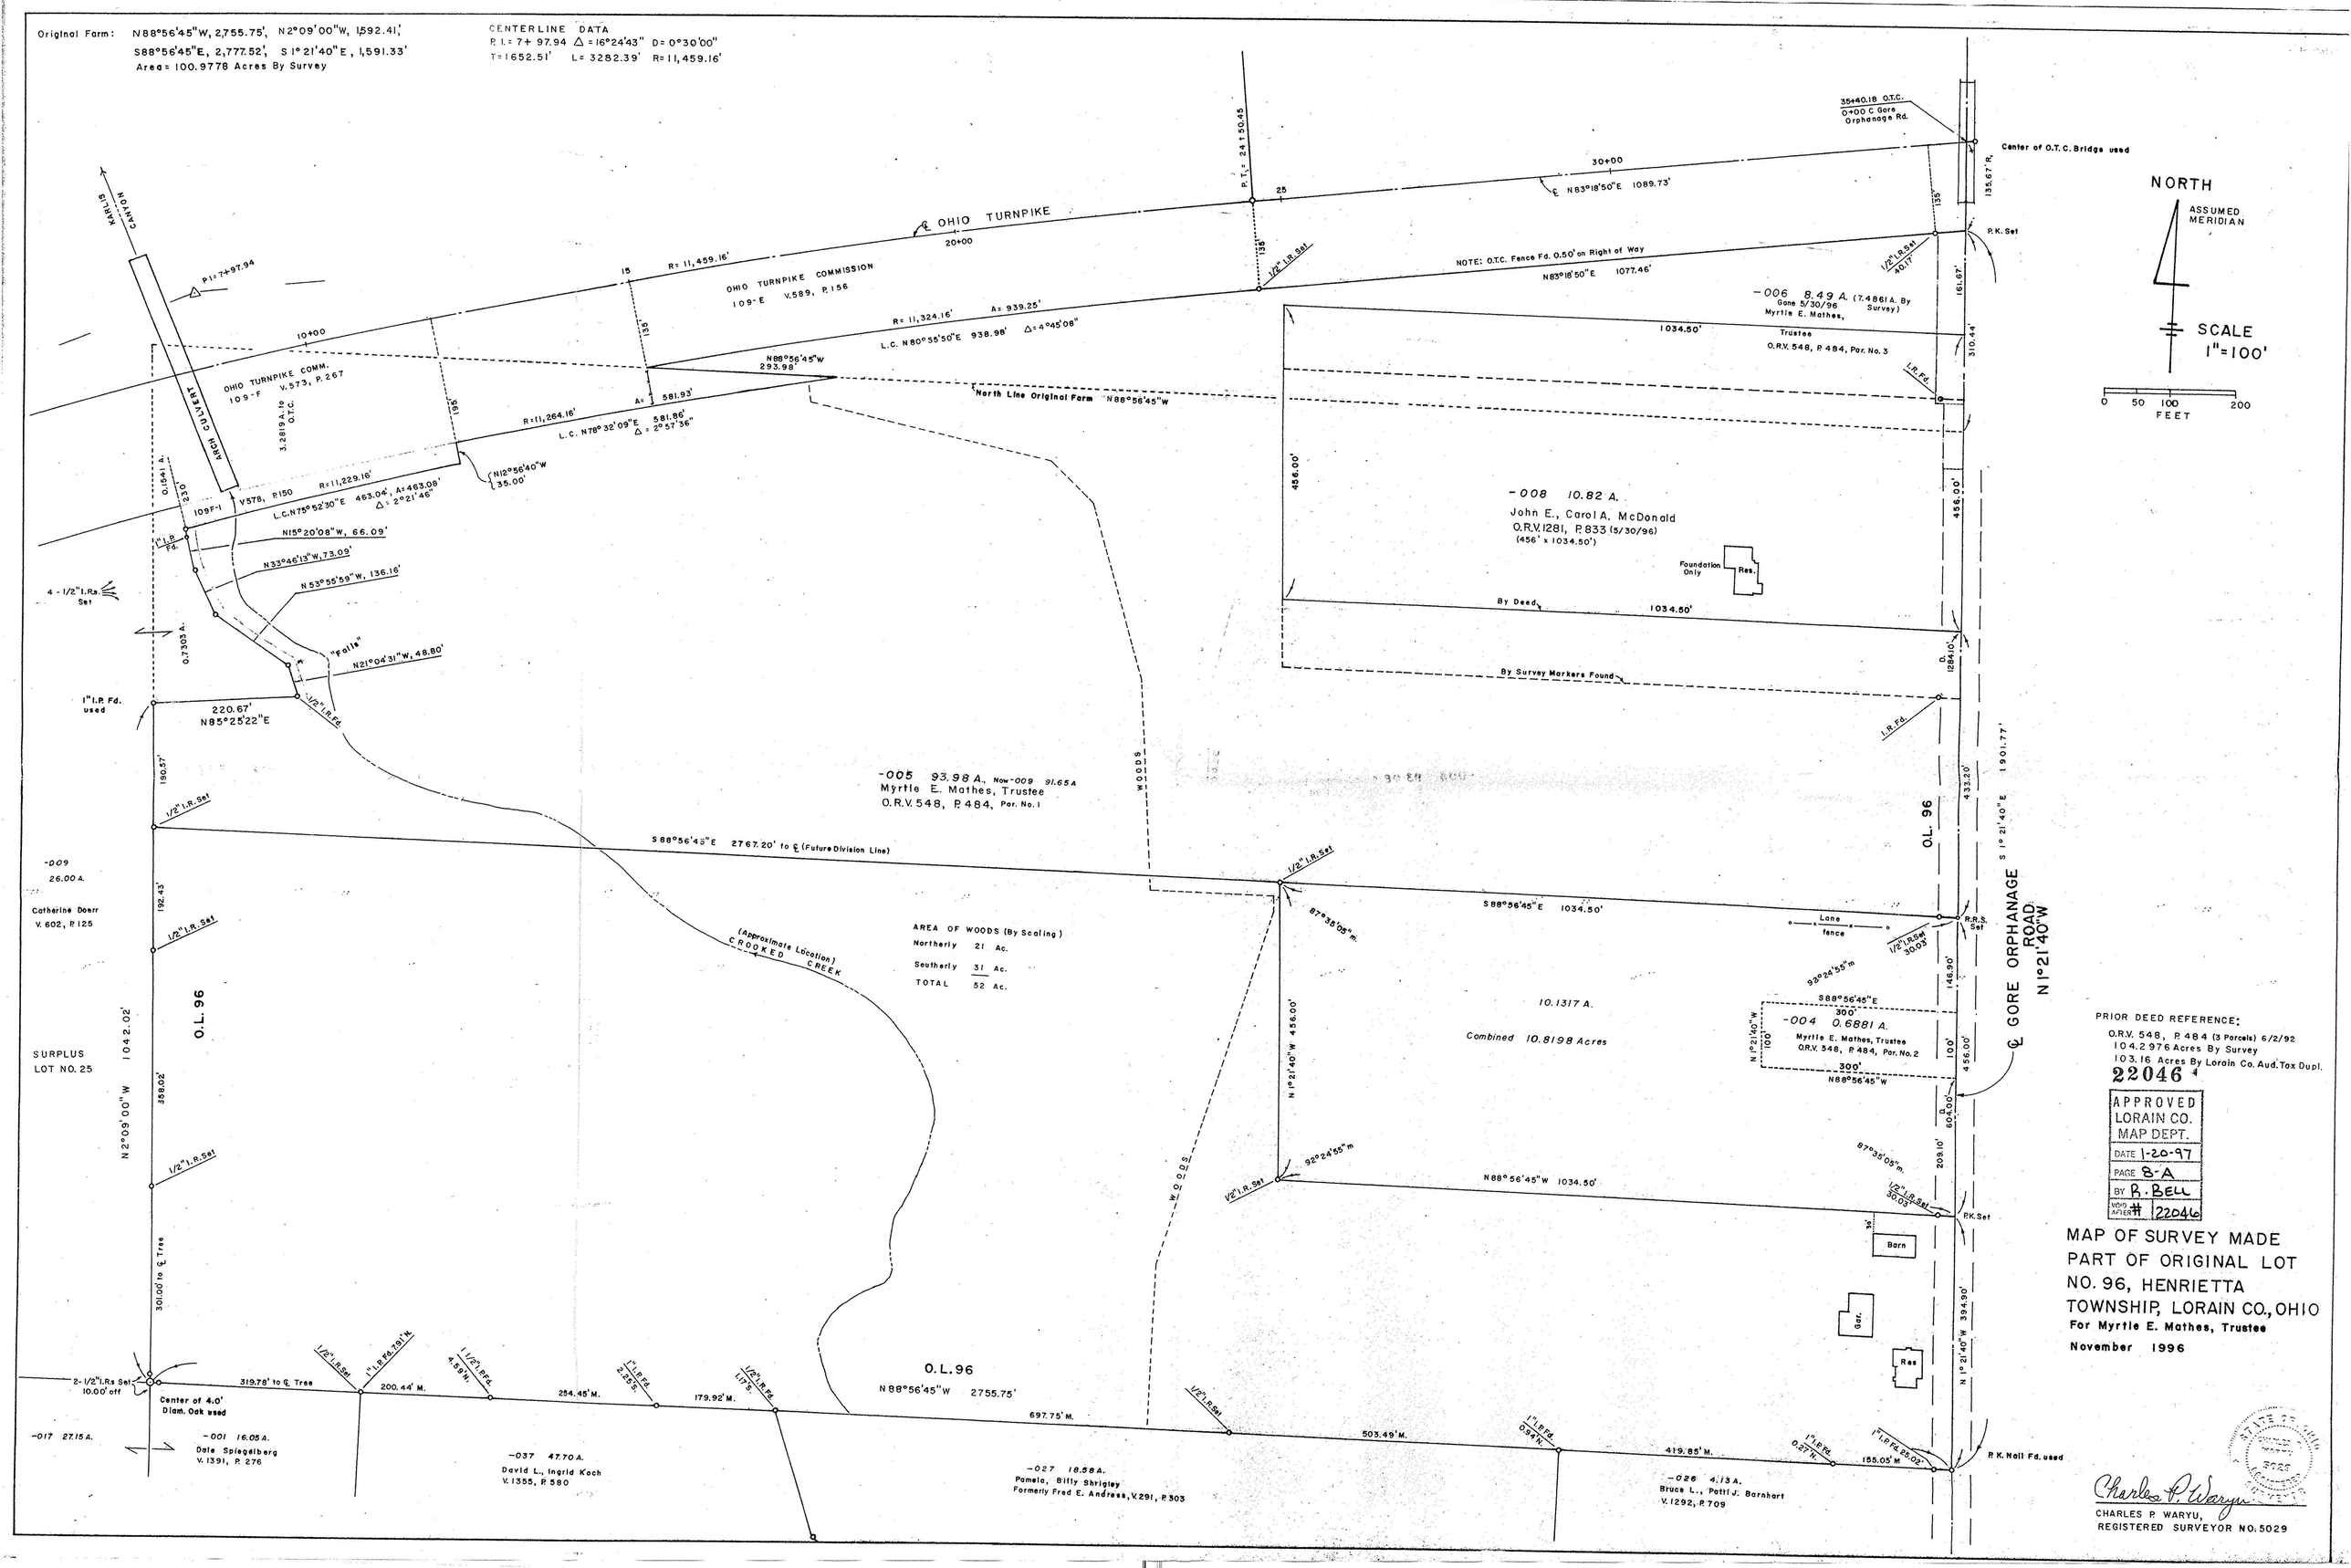

PRIOR DEED REFERENCE:
O.R.V. 548, P.484 (3 Parcels) 6/2/92
104.2976 Acres By Survey
103.16 Acres By Lorain Co. Aud. Tax Dupl.
22046
APPROVED LORAIN CO. MAP DEPT. DATE 1-20-97 PAGE 8-A BY R. BELL VOID AFTER # 22046
MAP OF SURVEY MADE PART OF ORIGINAL LOT NO. 96, HENRIETTA TOWNSHIP, LORAIN CO., OHIO
For Myrtle E. Mathes, Trustee
November 1996
Charles P. Waryu
CHARLES P. WARYU, REGISTERED SURVEYOR NO. 5029