NORMAN R. HURA - REGISTERED SURVEYOR

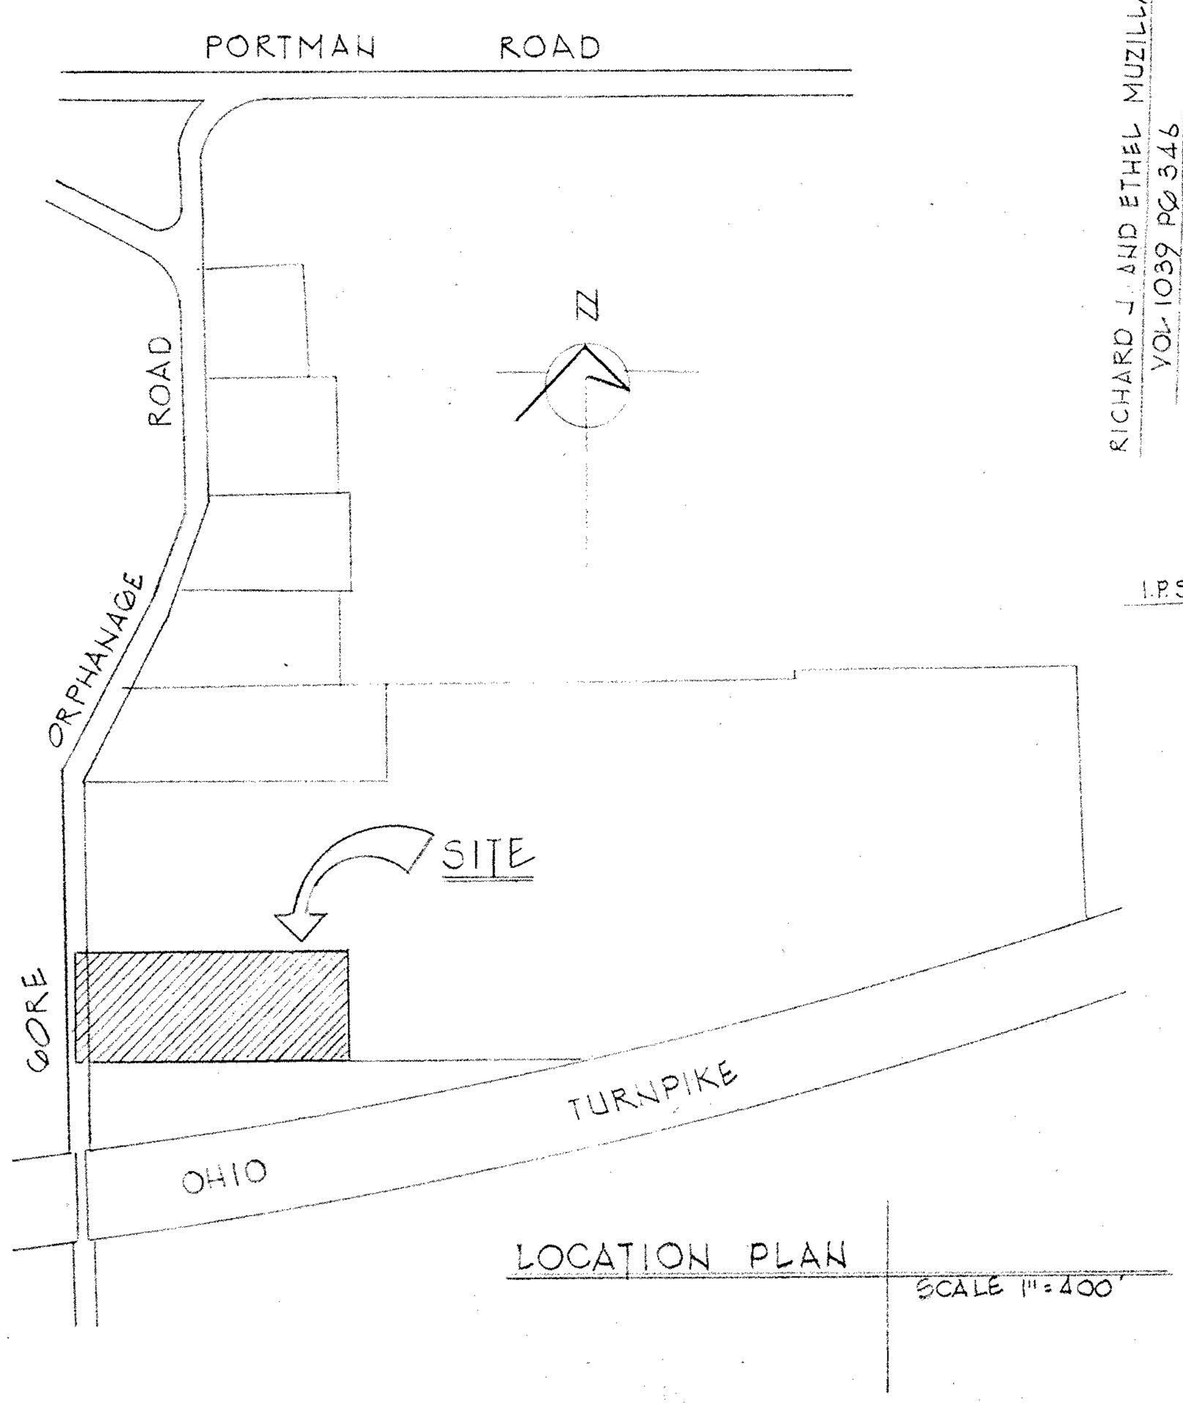

LOCATION PLAN SCALE 1" = 400'

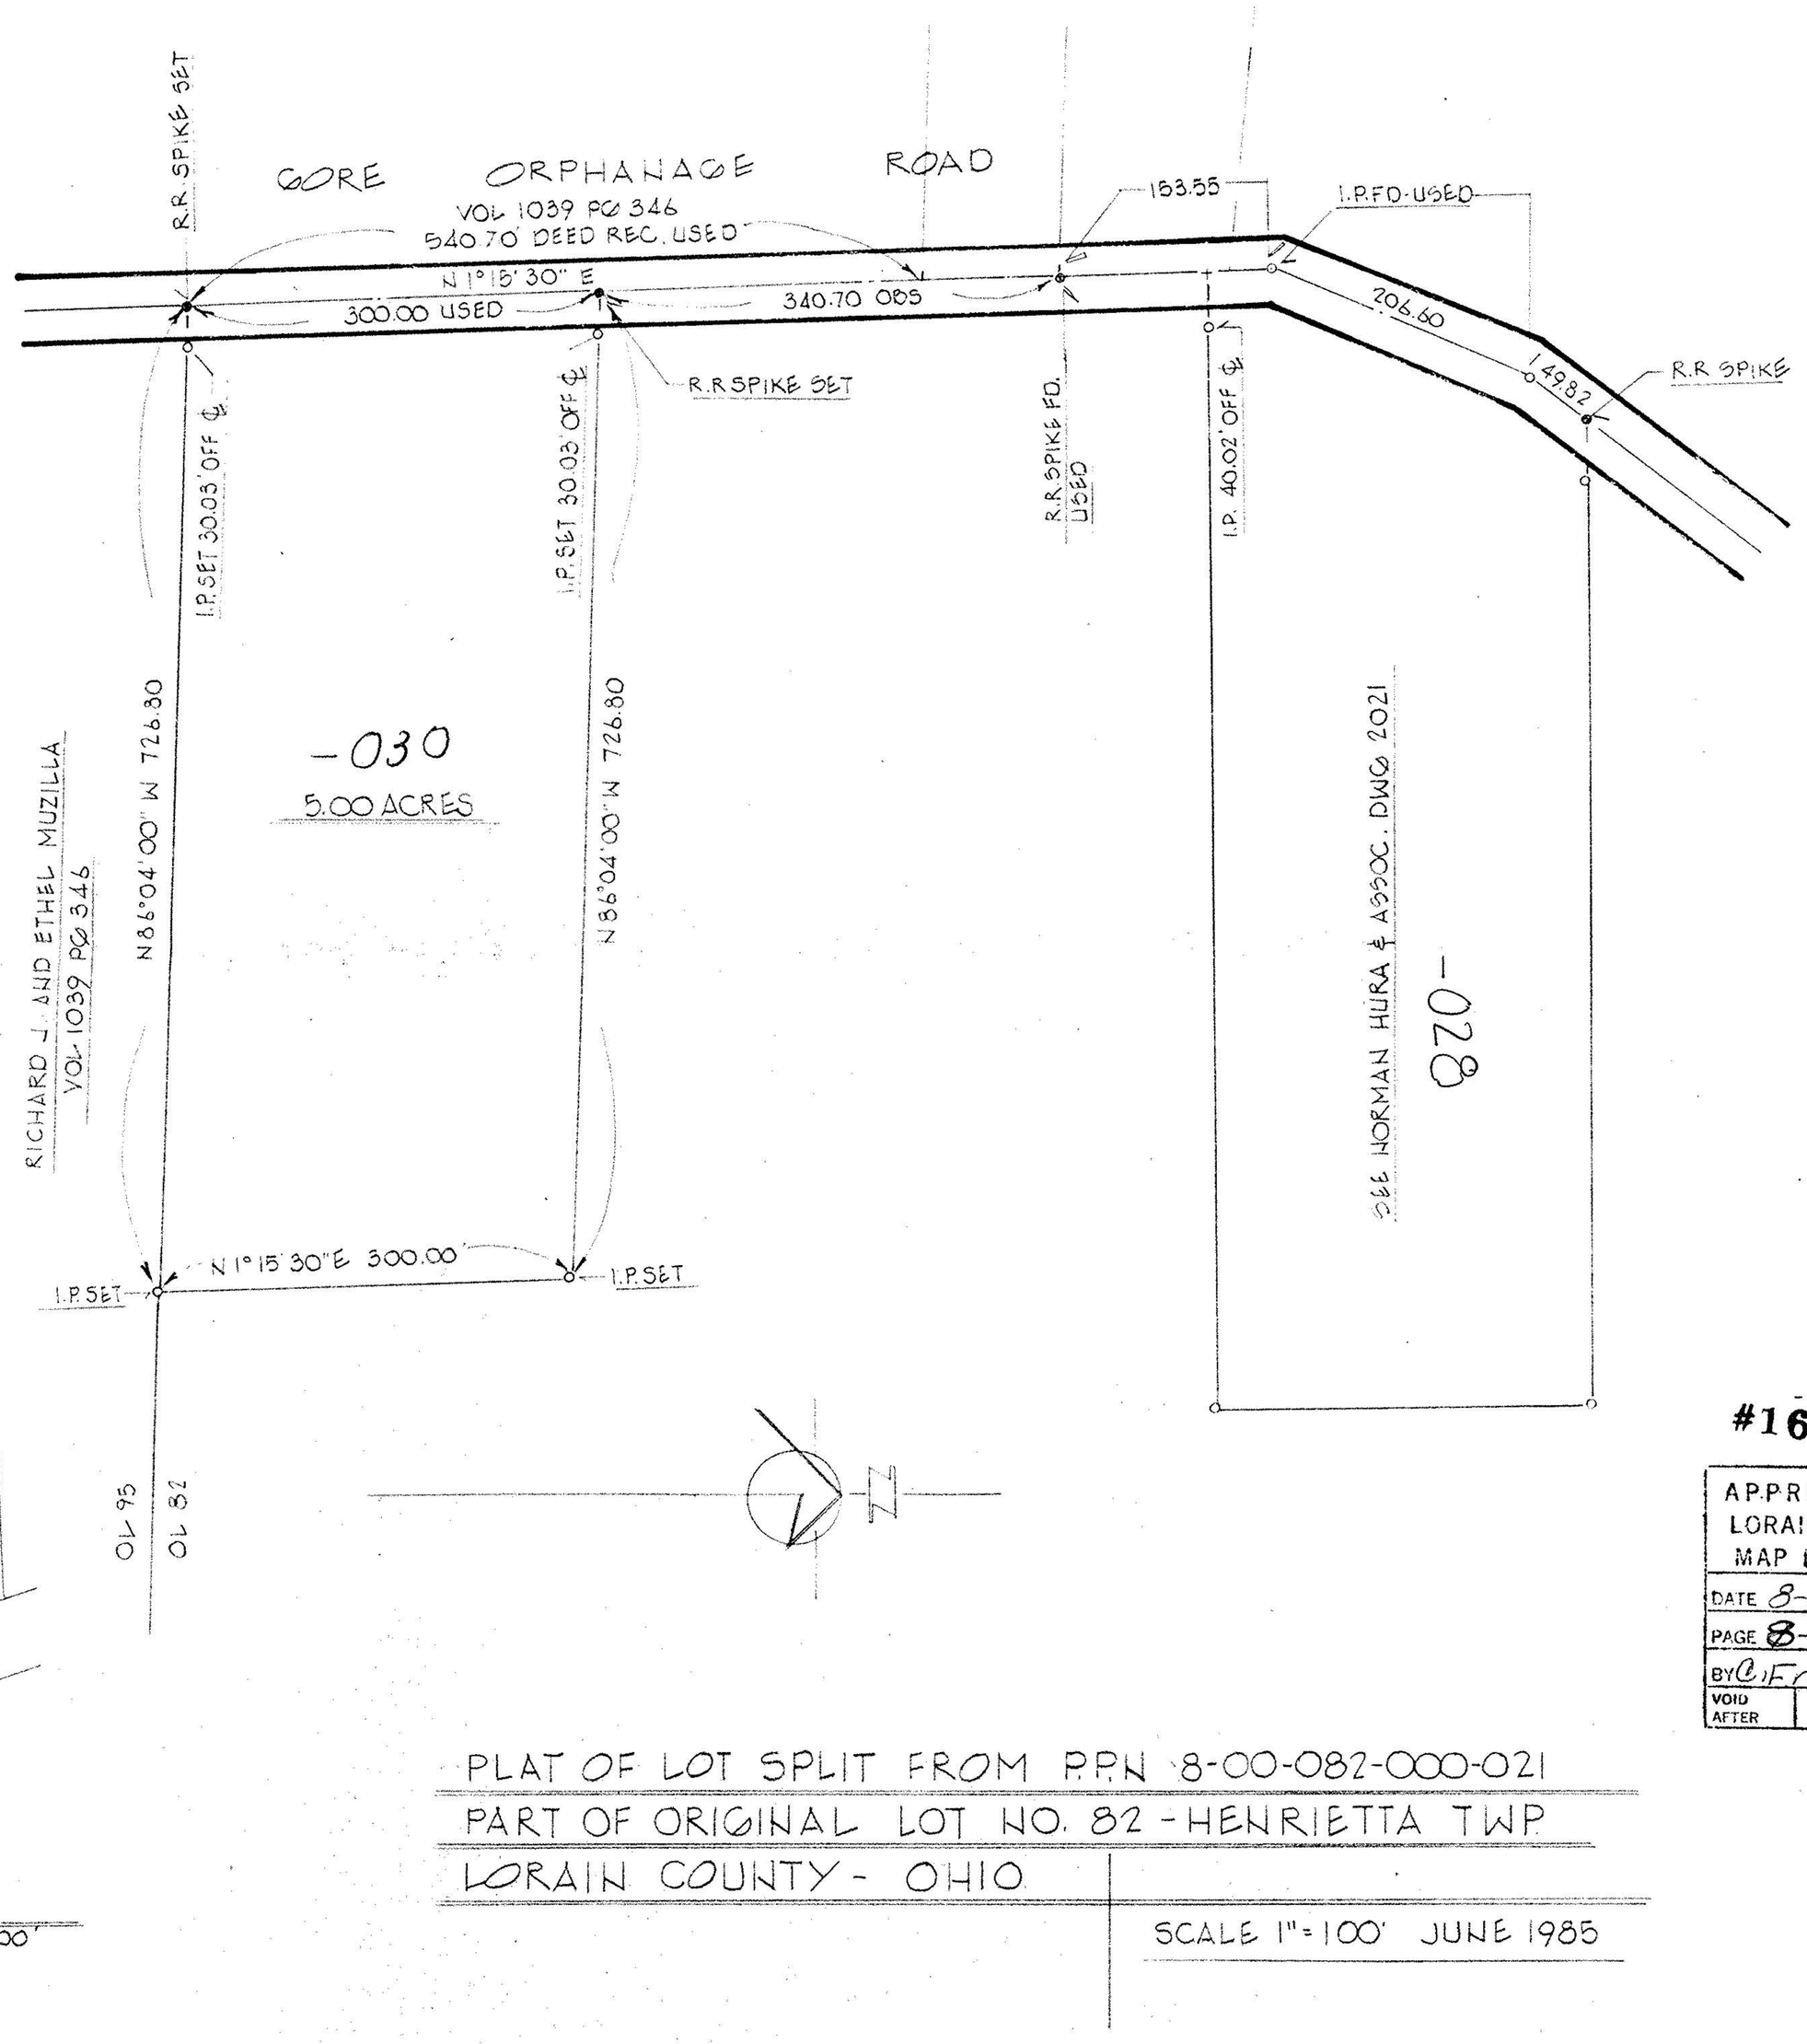

PLAT OF LOT SPLIT FROM P.P.N 8-00-082-000-021
PART OF ORIGINAL LOT NO. 82 - HENRIETTA TWP.
LORAIN COUNTY - OHIO

SCALE 1" = 100' JUNE 1985

#16303

APPROVED LORAIN CO. MAP DEPT.	
DATE	8-6-85
PAGE	8-A
BY	C.F. Francis
VOID AFTER	16303

2050