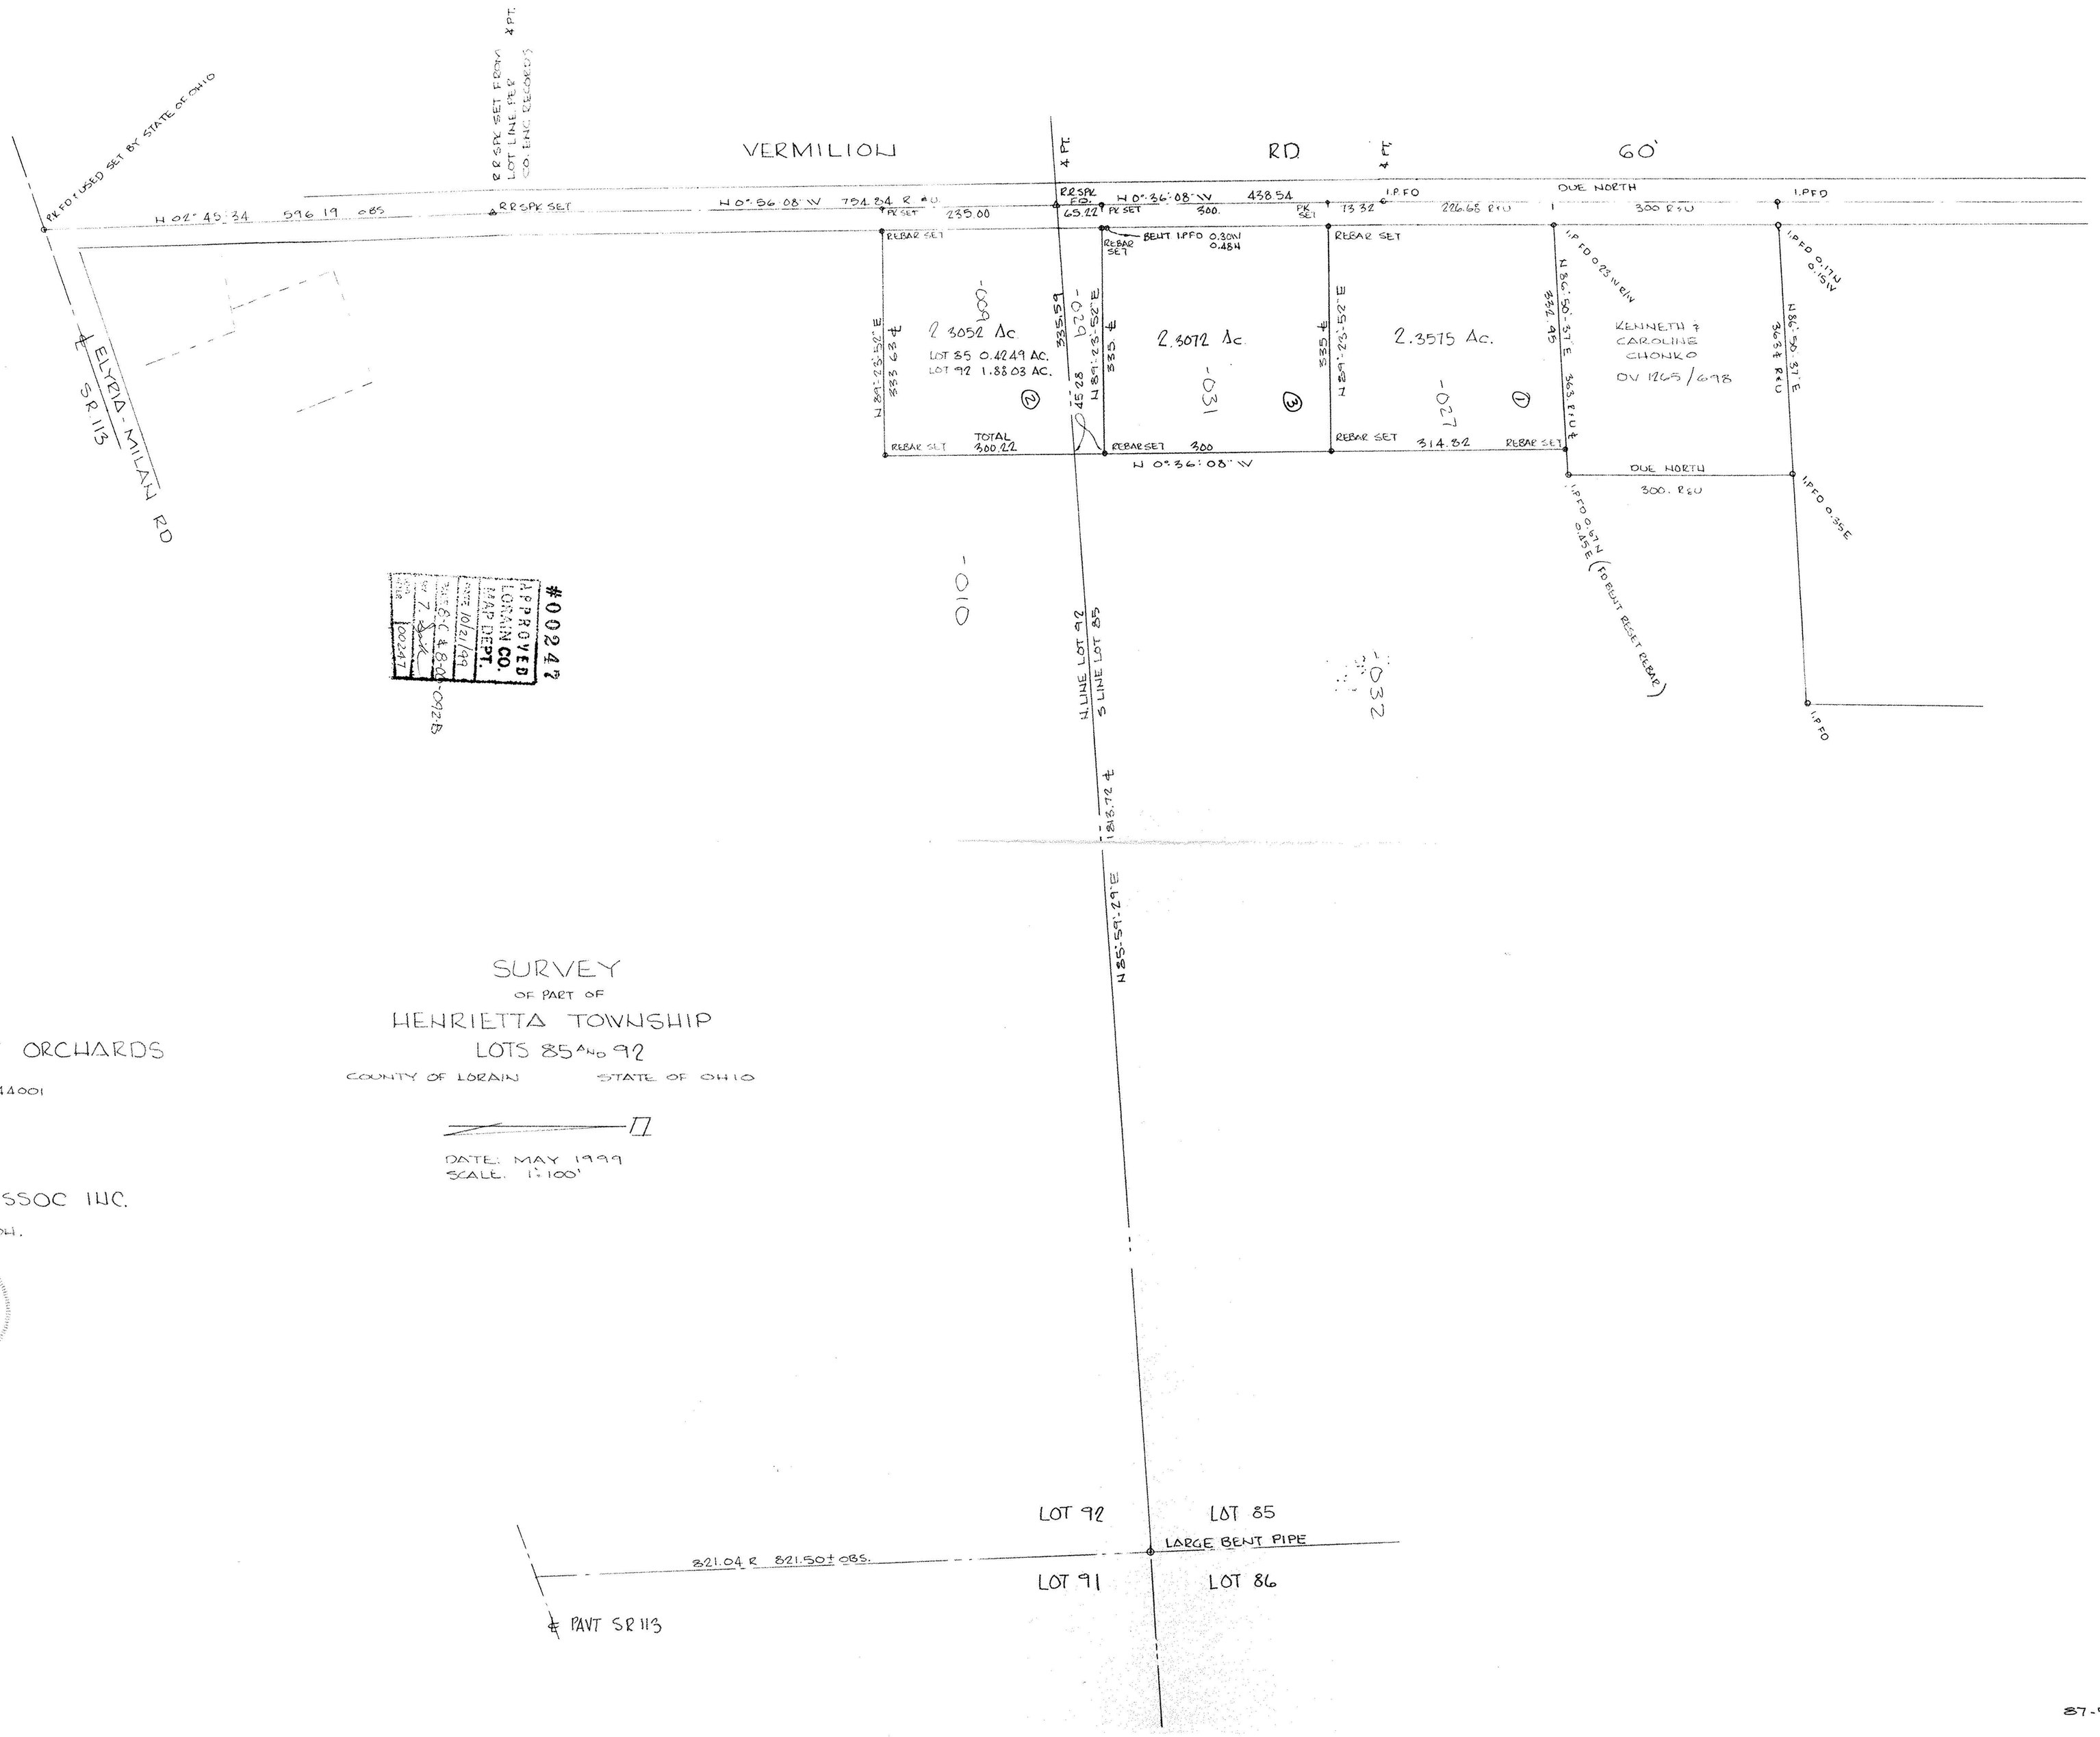

SURVEY

OF PART OF

HENRIETTA TOWNSHIP

LOTS 85 AND 92

COUNTY OF LORAIN STATE OF OHIO

DATE: MAY 1999
SCALE: 1" = 100'

PREPARED FOR:
HILLCREST ORCHARDS
50336 S.R. 113
AMHERST, OH. 44001

PREPARED BY:
HAPONEK & ASSOC INC.
SURVEYORS
N RIDGEVILLE, OH.

STATE OF OHIO
DANE A. HAPONEK
S-5221
REGISTERED
SURVEYOR

87-56