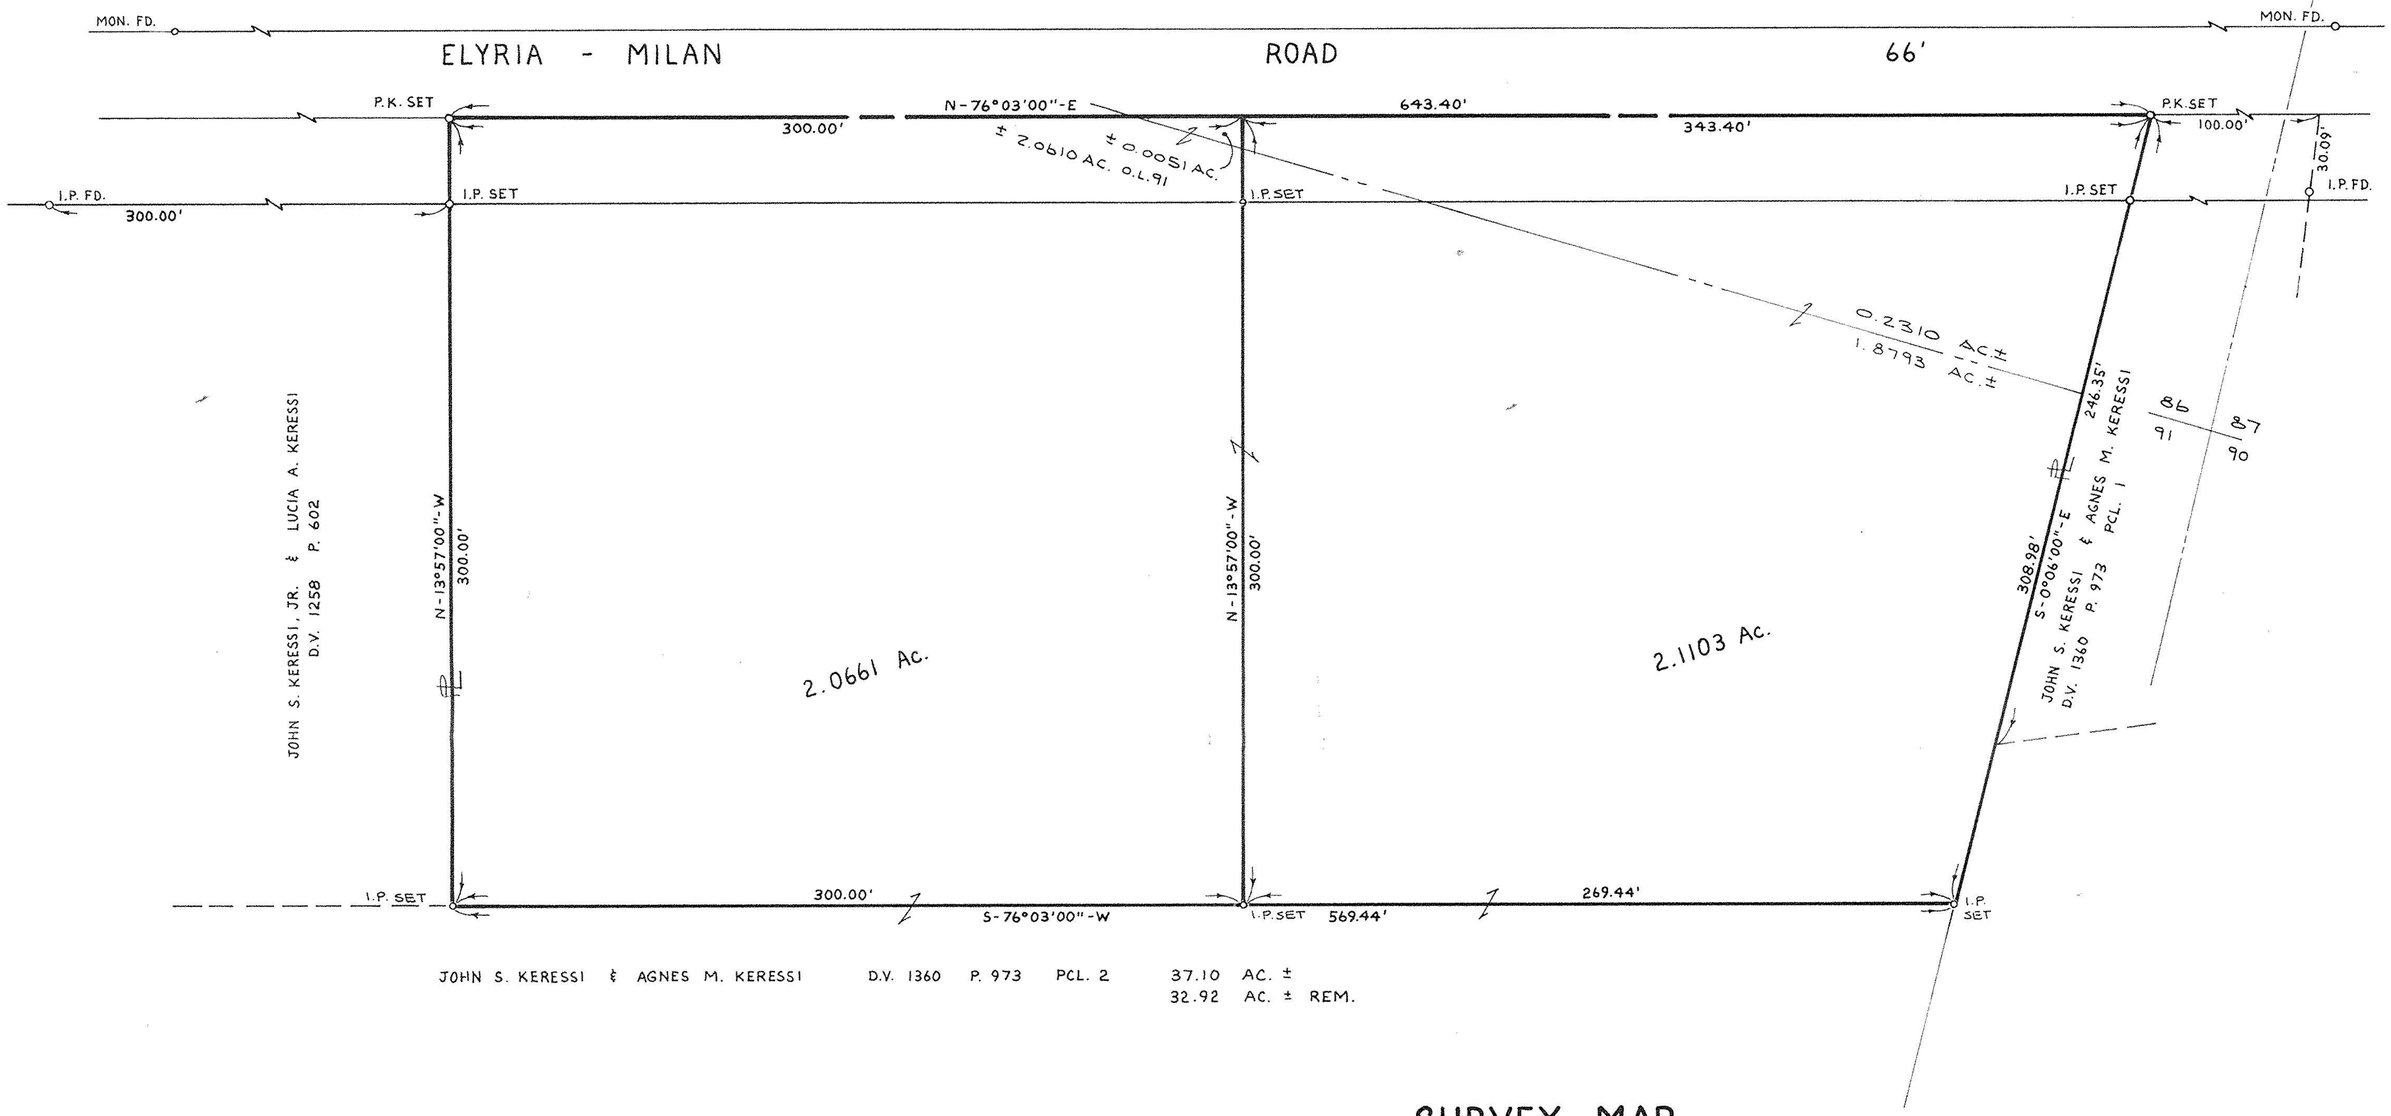

JOHN S. KERESSI & AGNES M. KERESSI D.V. 1360 P. 973 PCL. 2 37.10 AC. ±
32.92 AC. ± REM.

SURVEY MAP

PART OF

ORIGINAL HENRIETTA TOWNSHIP LOT NOS. 86 & 91

TOWNSHIP OF HENRIETTA COUNTY OF LORAIN

STATE OF OHIO

NORTH

SCALE: 1" = 40'

0 20 40 60 80

PREPARED BY:

KS ASSOCIATES INC.
ENGINEERS & SURVEYORS

David L. Elwell

DAVID L. ELWELL REG. SURVEYOR NO. 6333
DEC. 26, 1989

#18957

APPROVED
LORAIN CO
MAP DEPT.
DATE 5-23-90
PAGE 8-C
BY CAROLYN FRANCIS
VOID AFTER # 18957

08-00-091-000 -

89-520