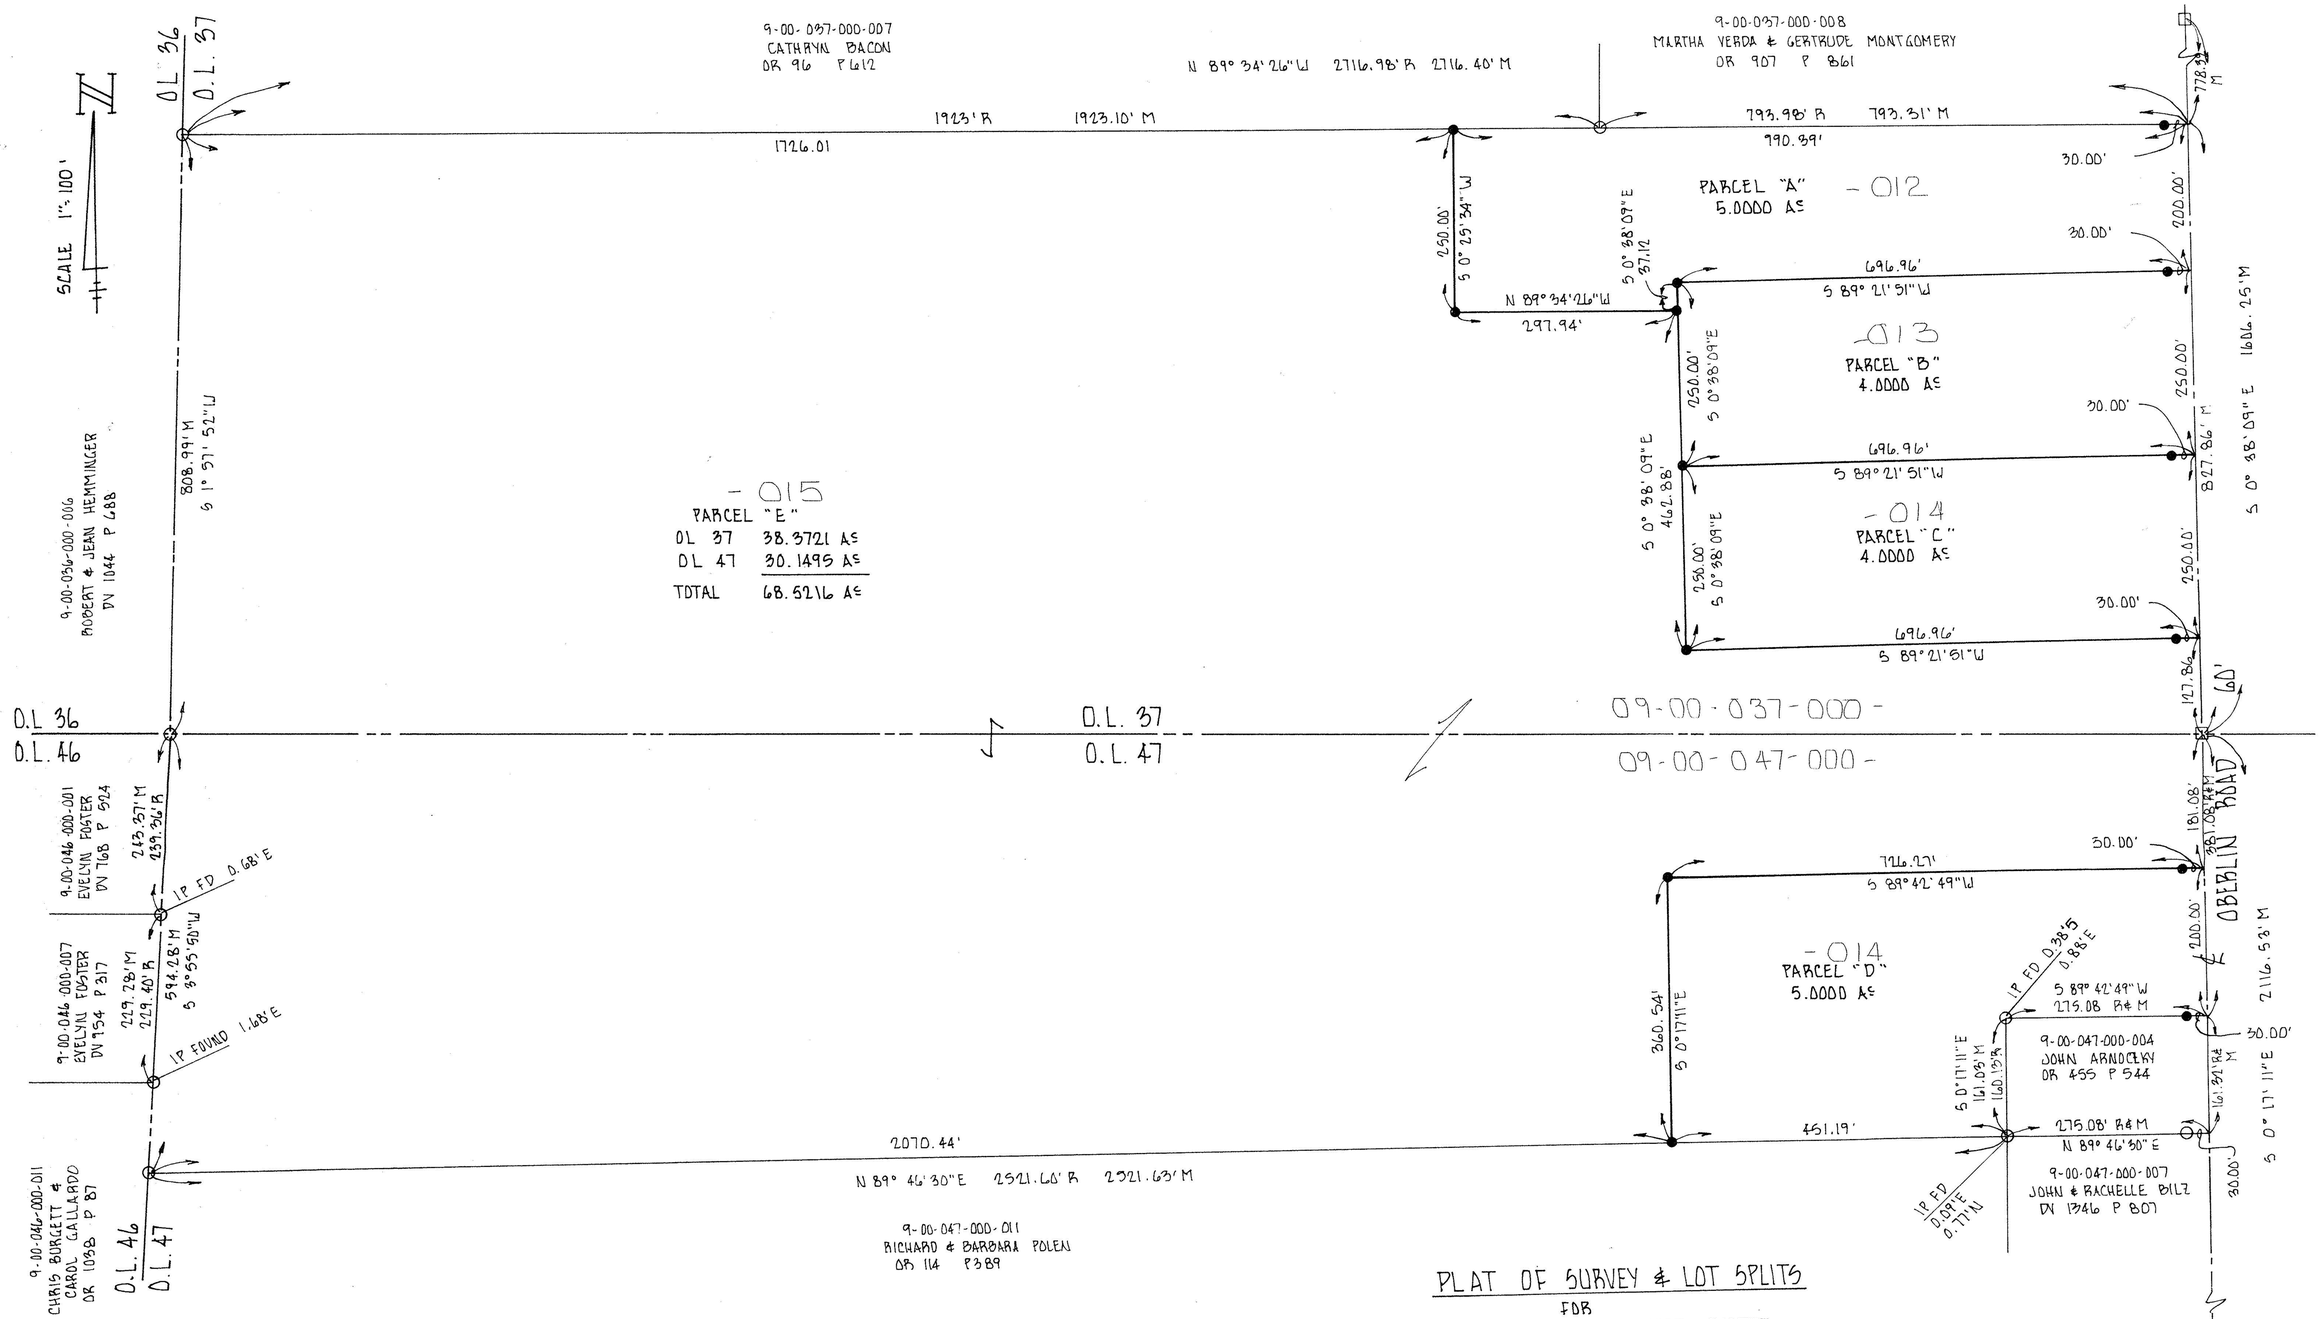

LEGEND

- □ MONUMENT BOX WITH IRON PIN FOUND
- ○ IRON PIPE FOUND
- ● IRON PIPE SET
- R RECORD DIMENSION
- M MEASURED DIMENSION

DISTANCES ARE GIVEN IN FEET & DECIMAL PARTS THEREOF. BEARINGS ARE BASED ON AN ASSUMED MERIDIAN & ARE GIVEN TO DESCRIBE ANGLES ONLY. MONUMENTS WERE FOUND OR SET AT ALL POINTS INDICATED, ALL OF WHICH I CERTIFY TO BE CORRECT BASED ON MY PROFESSIONAL KNOWLEDGE INFORMATION & BELIEF. CERTIFIED COPIES ARE ONLY THOSE COPIES SIGNED IN RED INK.

RICHARD ROSEBECK SURVEYOR Nº 7400
4511 DAKHILL BLVD.
LORAIN OH 44053
282-3872

STATE OF OHIO
RICHARD A. ROSEBECK
7400
REGISTERED
PROFESSIONAL SURVEYOR

PLAT OF SURVEY & LOT SPLITS

FOR

JOHN J. JR. & MARGARET HALTER

SITUATED IN THE TOWNSHIP OF RUSSIA, COUNTY OF LORAIN & STATE OF OHIO & KNOWN AS BEING PART ORIGINAL RUSSIA TOWNSHIP LOT 37 & 47

PARCELS 9-00-037-000-011 & 9-00-047-000-013
PRIOR DEED REF OR 731 P 476

PARCEL 9-00-047-000-012
PRIOR DEED REF OR 968 P 28

21380
APPROVED
LORAIN CO.
MAP DEPT
DATE 6-23-95
PAGE 9-C
BY CAROLYN FRANCIS
21380