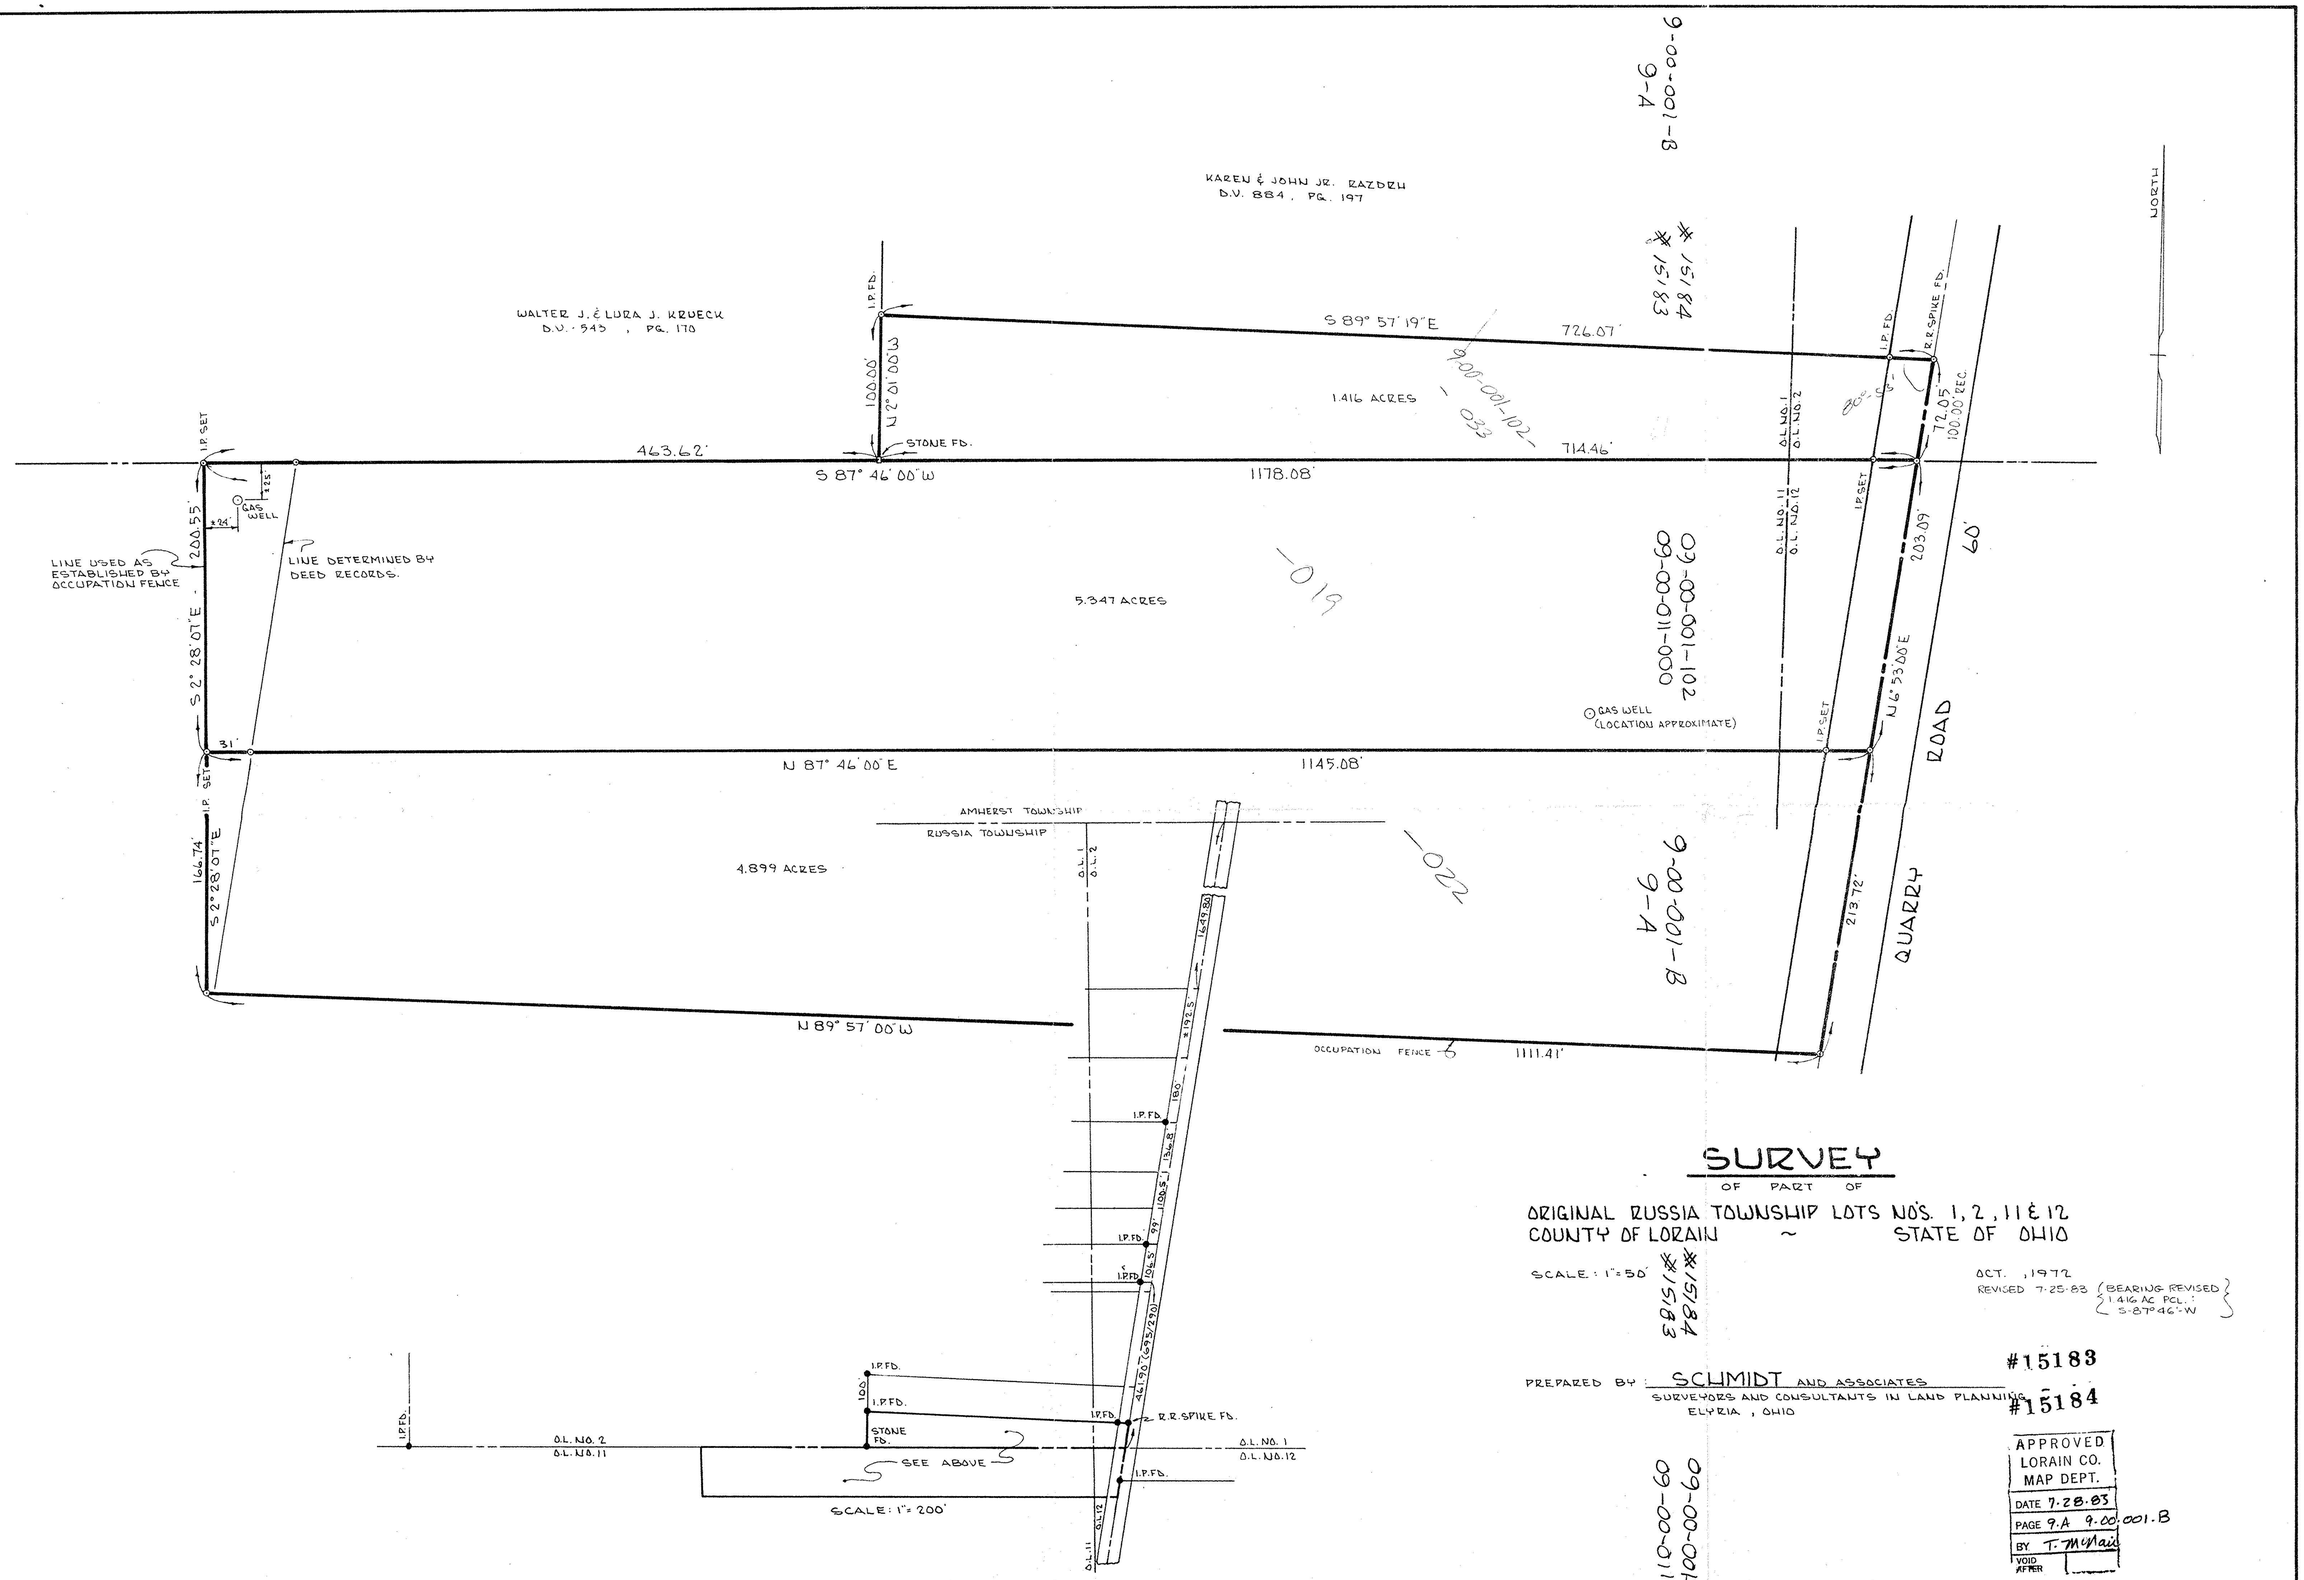

SURVEY

OF PART OF

ORIGINAL RUSSIA TOWNSHIP LOTS NO'S. 1, 2, 11 & 12
COUNTY OF LORAIN ~ STATE OF OHIO

SCALE: 1" = 50'

OCT. , 1972
REVISED 7-25-83 {BEARING REVISED 1.416 AC PCL.: S 87°46' W}

PREPARED BY: SCHMIDT AND ASSOCIATES
SURVEYORS AND CONSULTANTS IN LAND PLANNING
ELYRIA, OHIO

#15183
#15184

APPROVED
LORAIN CO.
MAP DEPT.
DATE 7-28-83
PAGE 9-A 9-00-001-B
BY T. McNair
VOID AFTER

72-113