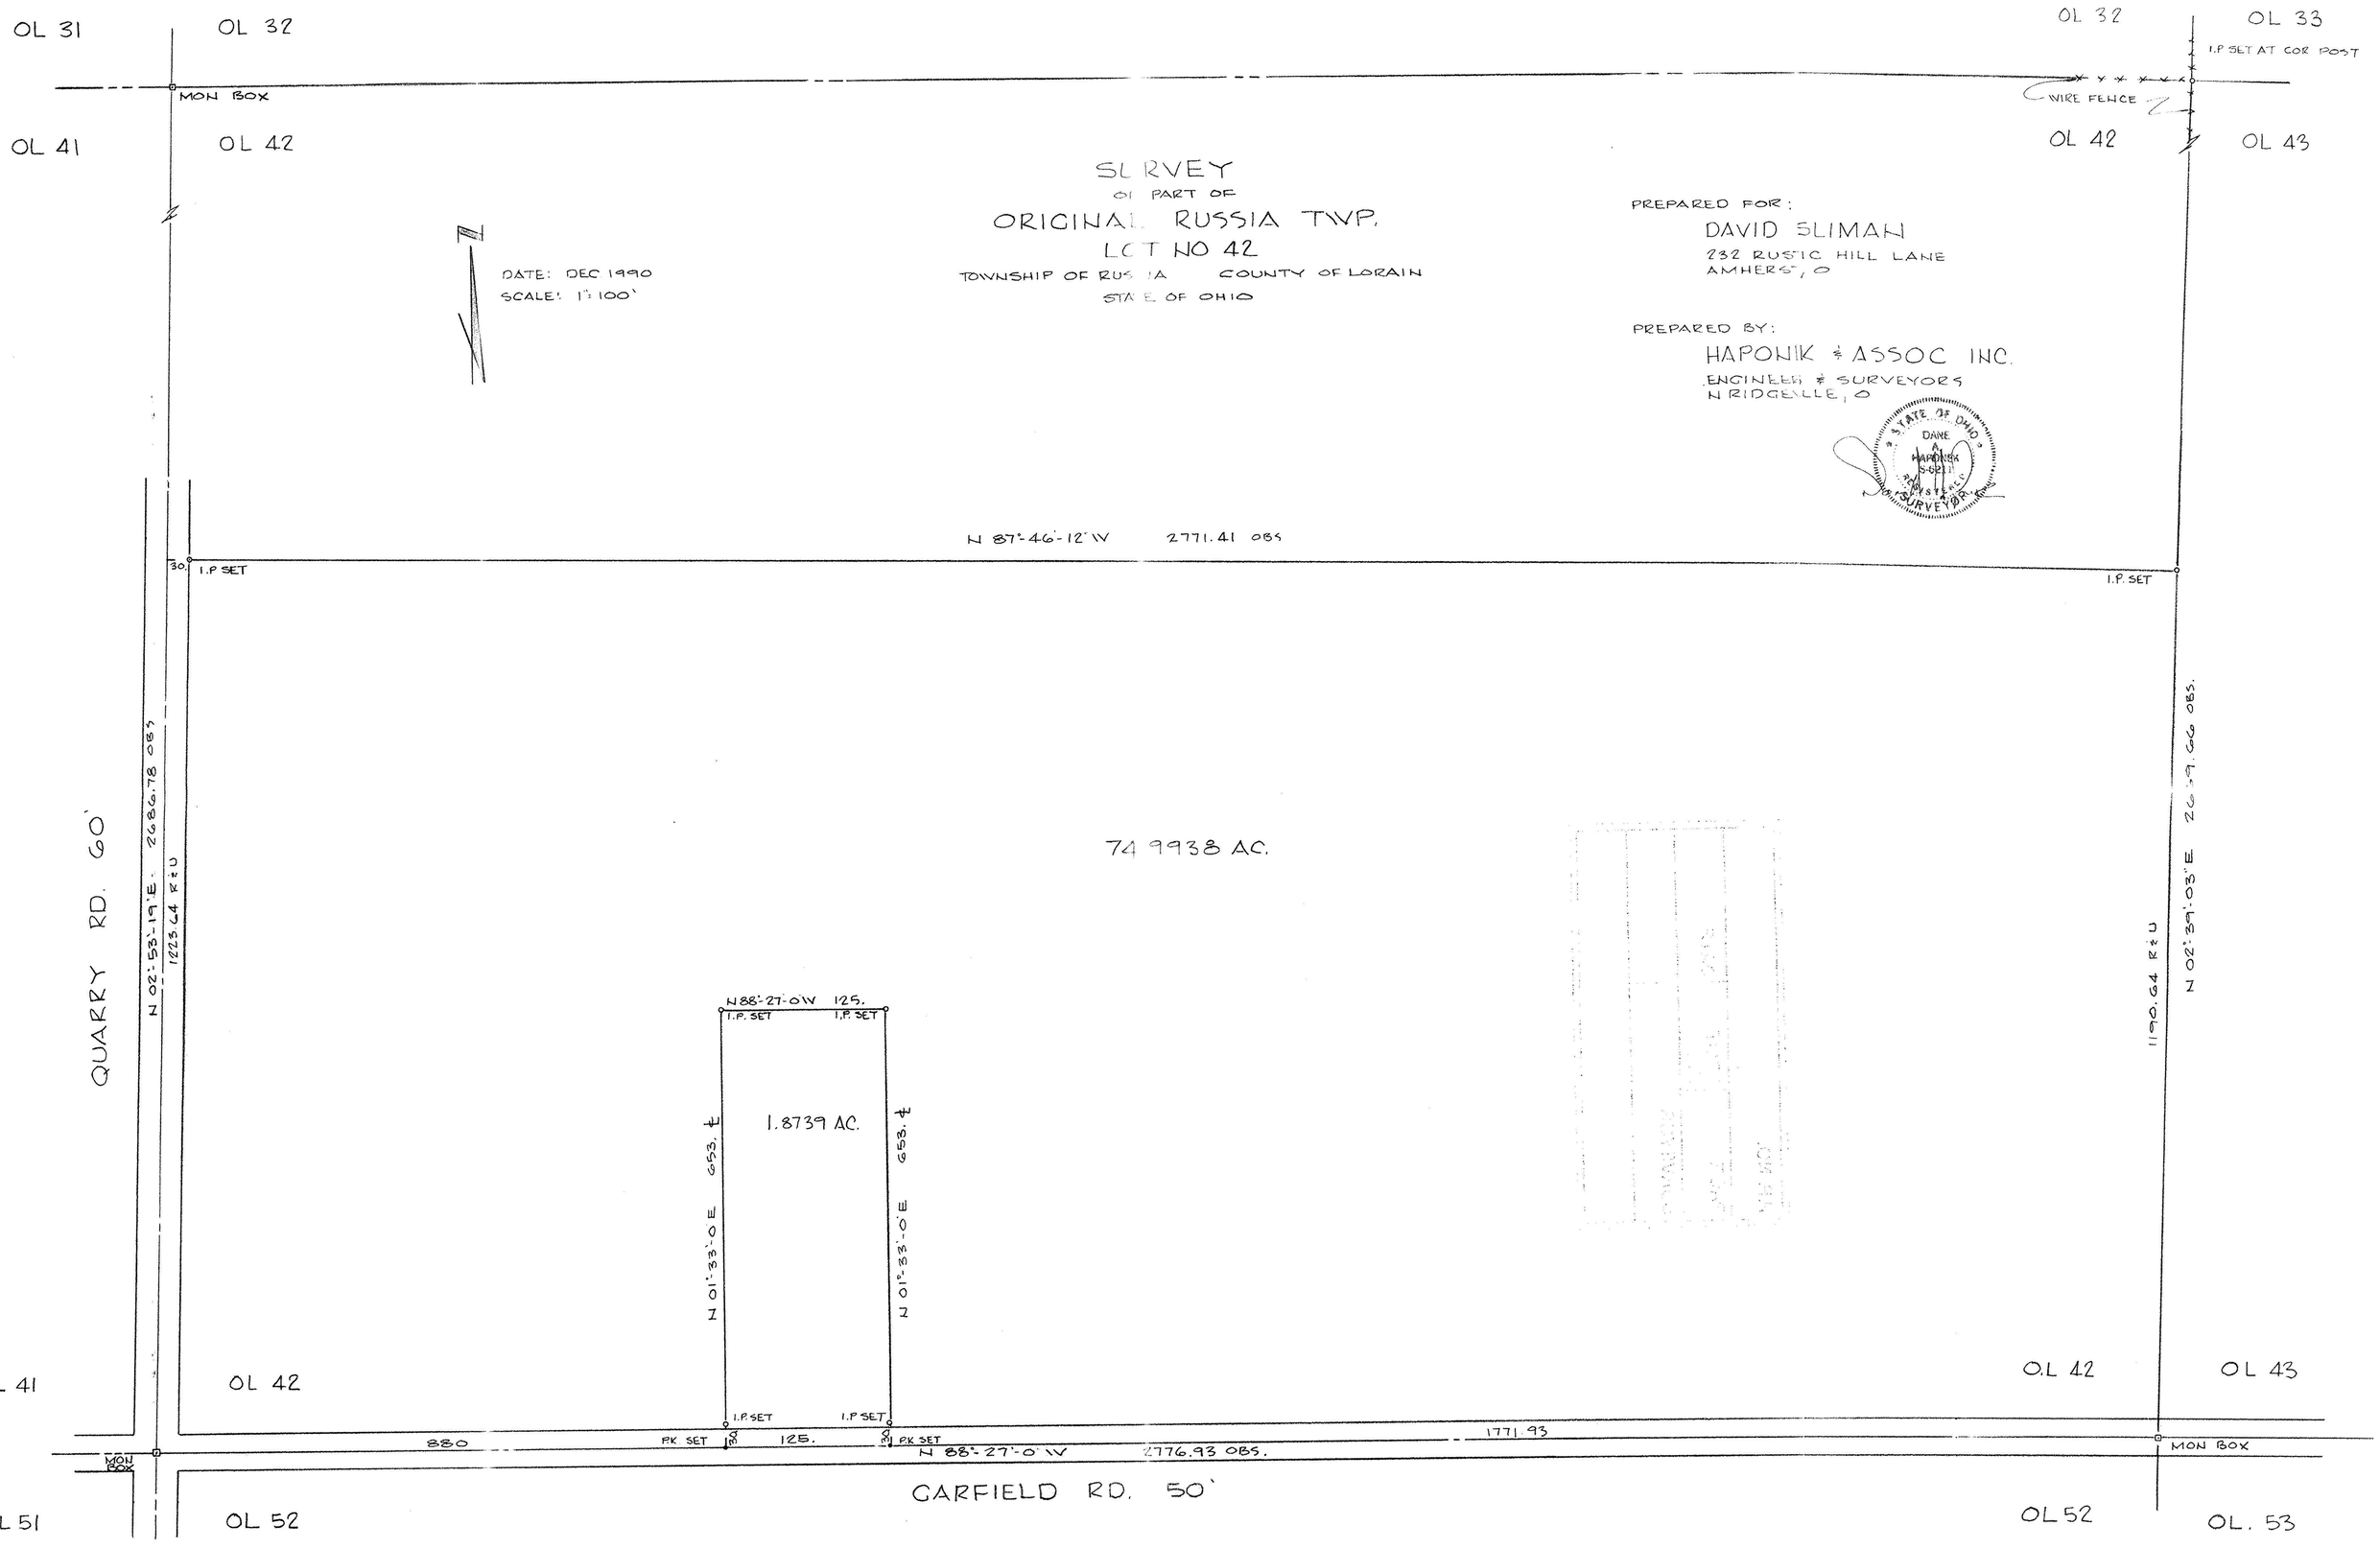
OL 31
OL 32
OL 32
OL 33
I.P SET AT COR POST
MON BOX
WIRE FENCE
OL 41
OL 42
OL 42
OL 43
SURVEY
OF PART OF
ORIGINAL RUSSIA TWP.
LOT NO 42
TOWNSHIP OF RUSSIA COUNTY OF LORAIN
STATE OF OHIO
DATE: DEC 1990
SCALE: 1"=100'
PREPARED FOR:
DAVID SLIMAN
232 RUSTIC HILL LANE
AMHERST, O
PREPARED BY:
HAPONIK & ASSOC INC.
ENGINEERS & SURVEYORS
N RIDGEVILLE, O
STATE OF OHIO
DANE A. HAPONIK
S-6211
REGISTERED
SURVEYOR
N 87°-46'-12" W 2771.41 OBS
30.
I.P SET
I.P. SET
QUARRY RD. 60'
N 02°-58'-19" E. 2686.78 OBS
1223.64 R&U
74.9938 AC.
N 02°-39'-03" E 2669.66 OBS.
1190.64 R&U
N 88°-27'-0" W 125.
I.P. SET
I.P. SET
1.8739 AC.
N 01°-33'-0" E 653.±
N 01°-33'-0" E 653.±
I.P. SET
I.P SET
OL 41
OL 42
OL 42
OL 43
880
PK SET
125.
PK SET
1771.93
N 88°-27'-0" W 2776.93 OBS.
MON BOX
MON BOX
GARFIELD RD. 50'
OL 51
OL 52
OL 52
OL. 53