We the undersigned mortgagees of the land shown on this plat do here by accept this dedication of the same and agree to release from the operation of the mortgage the road shown in red shade

_____ _____

_____ G. E. Miller, Cashier

We the undersigned Owners in fee simple of the land shown on this plat hereby dedicate to public use as a legal highway the land shown hereon in red shade

Wm Streicher _____

Minnie Streicher _____ Nelson Pycraft

State of Ohio,

County of Lorain, S.S. Before me a County Surveyor, in and for said County, personally appeard the afore named

_____

_____

_____

_____

who acknowledge the signing of the foregoing instrument to be their free act and deed

Signed this 2nd day of Sept. 1930

County Surveyor _____

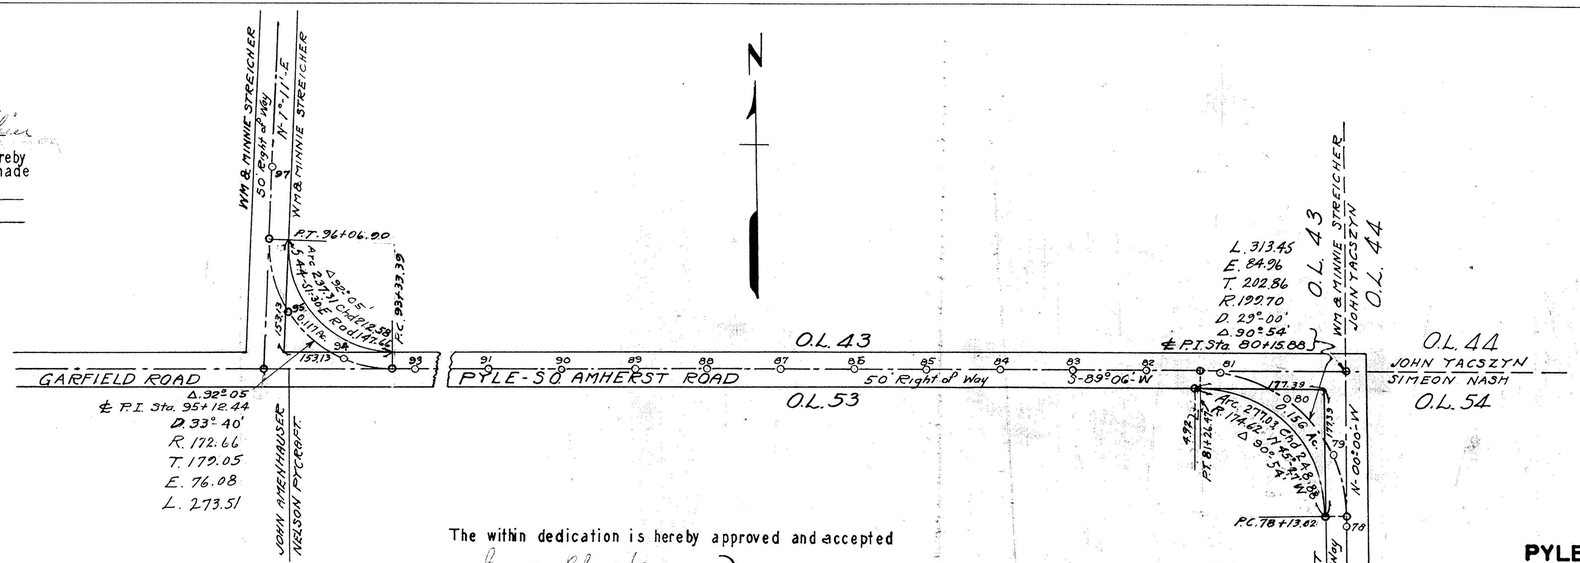

The within dedication is hereby approved and accepted

George R. Wheeler
C. E. Murray
Thomas Peebles

} Lorain County Commissioners

Date: SEPT. 2 1930

DEDICATION PLAT
OF
PYLE-SOUTH AMHERST ROAD
THROUGH PROPERTY OF
NELSON PYCRAFT & WM & MINNIE STRIECHER
O.L. 43 & 53 RUSSIA TWP
LORAIN COUNTY OHIO
SCALE - 1 = 100 JULY 1930

Rd Record Bk 4 Pg 350