SEE DETAIL BELOW

1808.74'

GARFIELD ROAD (T-18)

N 90°00'00.0" W

1963.37'

198'

NW 434.00'

S 0°00'00.0" E 515.01'

N 90°00'00.0" W 423.00'

ELIZABETH GOODMAN
D.V.500 PG.116
16.42 Ac.

N 90°00'00.0" W 132.00'

1108.28'

N 0°00'00.0" E

QUARRY ROAD

1493.50'

DIAN M. DIETZ
INSTRUMENT #631106
20.27 Ac.

S 0°00'00.0" E

FRANK R. KLINGMAN, JR. ET AL.
INSTRUMENT #588716
59.31 Ac.

N 90°00'00.0" E 1326.00'

N 0°00'00.0" W 492.76'

N 90°00'00.0" E 1225.60'

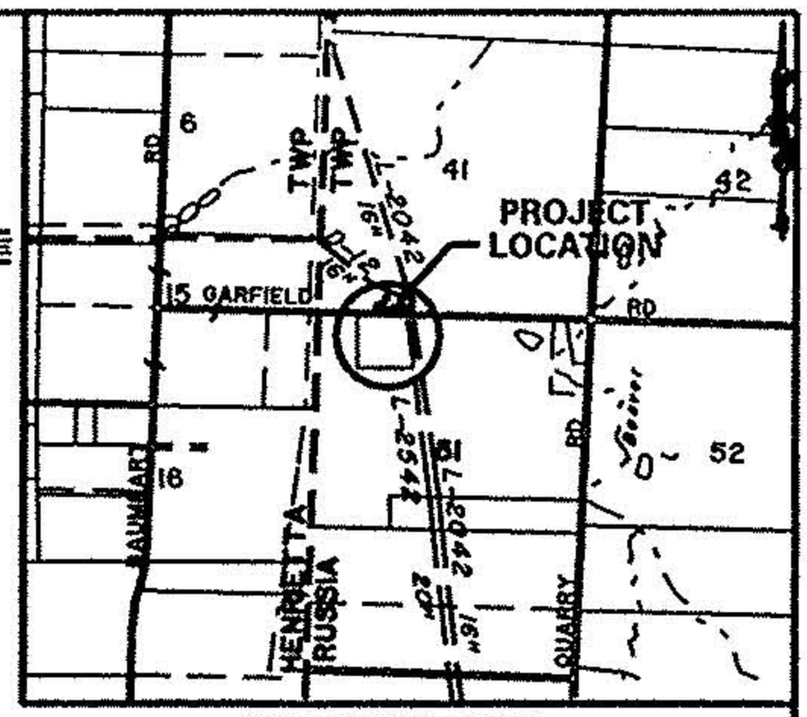

VICINITY MAP
OBERLIN OHIO-QUADRANGLE
(NO SCALE)

DEED INSTRUMENT NO. 588716

PLAN
SCALE: 1"=500'

0 250 500 1000

DEED INSTRUMENT NO. 588716

DETAIL
SCALE: 1"=50'

0 25 50 100

MAINLINE VALVES

EXISTING COLUMBIA GAS TRANSMISSION CORP. LOT

R/W

50' R/W WIDTH

{N 90°00'00" E, 1808.74' TO IRON PIN FOUND IN MONUMENT BOX AT ROAD INTERSECTION}

N 90°00'00.0"E

-C/L GARFIELD ROAD (T-18) & P/L
(20' ASPHALT)

100.000'
SURVEY & DEED BEARING

VENTS

6" FIELD DRAIN (OUTLET)

R/W

N 0°00'00.0"E 125.000'

S 0°00'00.0"E 125.000'

(125' X 100' LOT)

PROPOSED COLUMBIA GAS TRANSMISSION LOT

12,500 SQ.FEET
OR
0.287 ACRES

.000'001

M.0°00.00.06 N

EXISTING 16" GAS PIPELINE NO. L-2042

EXISTING 20" GAS PIPELINE NO. L-2542

DIAN M. DIETZ

EXISTING 6" PLASTIC STORM DRAIN
(TO BE RELOCATED AT COLUMBIA GAS TRANS. EXPENSE)

FRANK R. KLINGMAN, JR. ET AL.

Columbia Gas Transmission.

Columbia Energy Group.

LEGEND

- ○ IRON PIN (FOUND)
- ● 5/8" IRON PIN W/CAP (SET)

STATE OF OHIO
BRADLEY WAYNE HENRY
S-7440
REGISTERED SURVEYOR

FACILITY: MEASURING STA. (P.O.D)			ASSET GROUP: NO. 1
PROJECT: GARFIELD ROAD P.O.D. LOT			TAX DISTRICT(S): NEW RUSSIA TWP.
CONSULTANT	ENGINEER: BRAD HENRY	FIELD BOOK: 1839N, PAGE: 27	COUNTY(IES): LORAIN
SURVEY DATE: 4/28/00	REFERENCES: 4572/392 17		STATE(S): OHIO
MAP DATE: 5/4/00			SHEET NO. 1 OF 1
DRAWN BY: RLF			DRAWING NO. A-2287
SCALE: AS SHOWN			