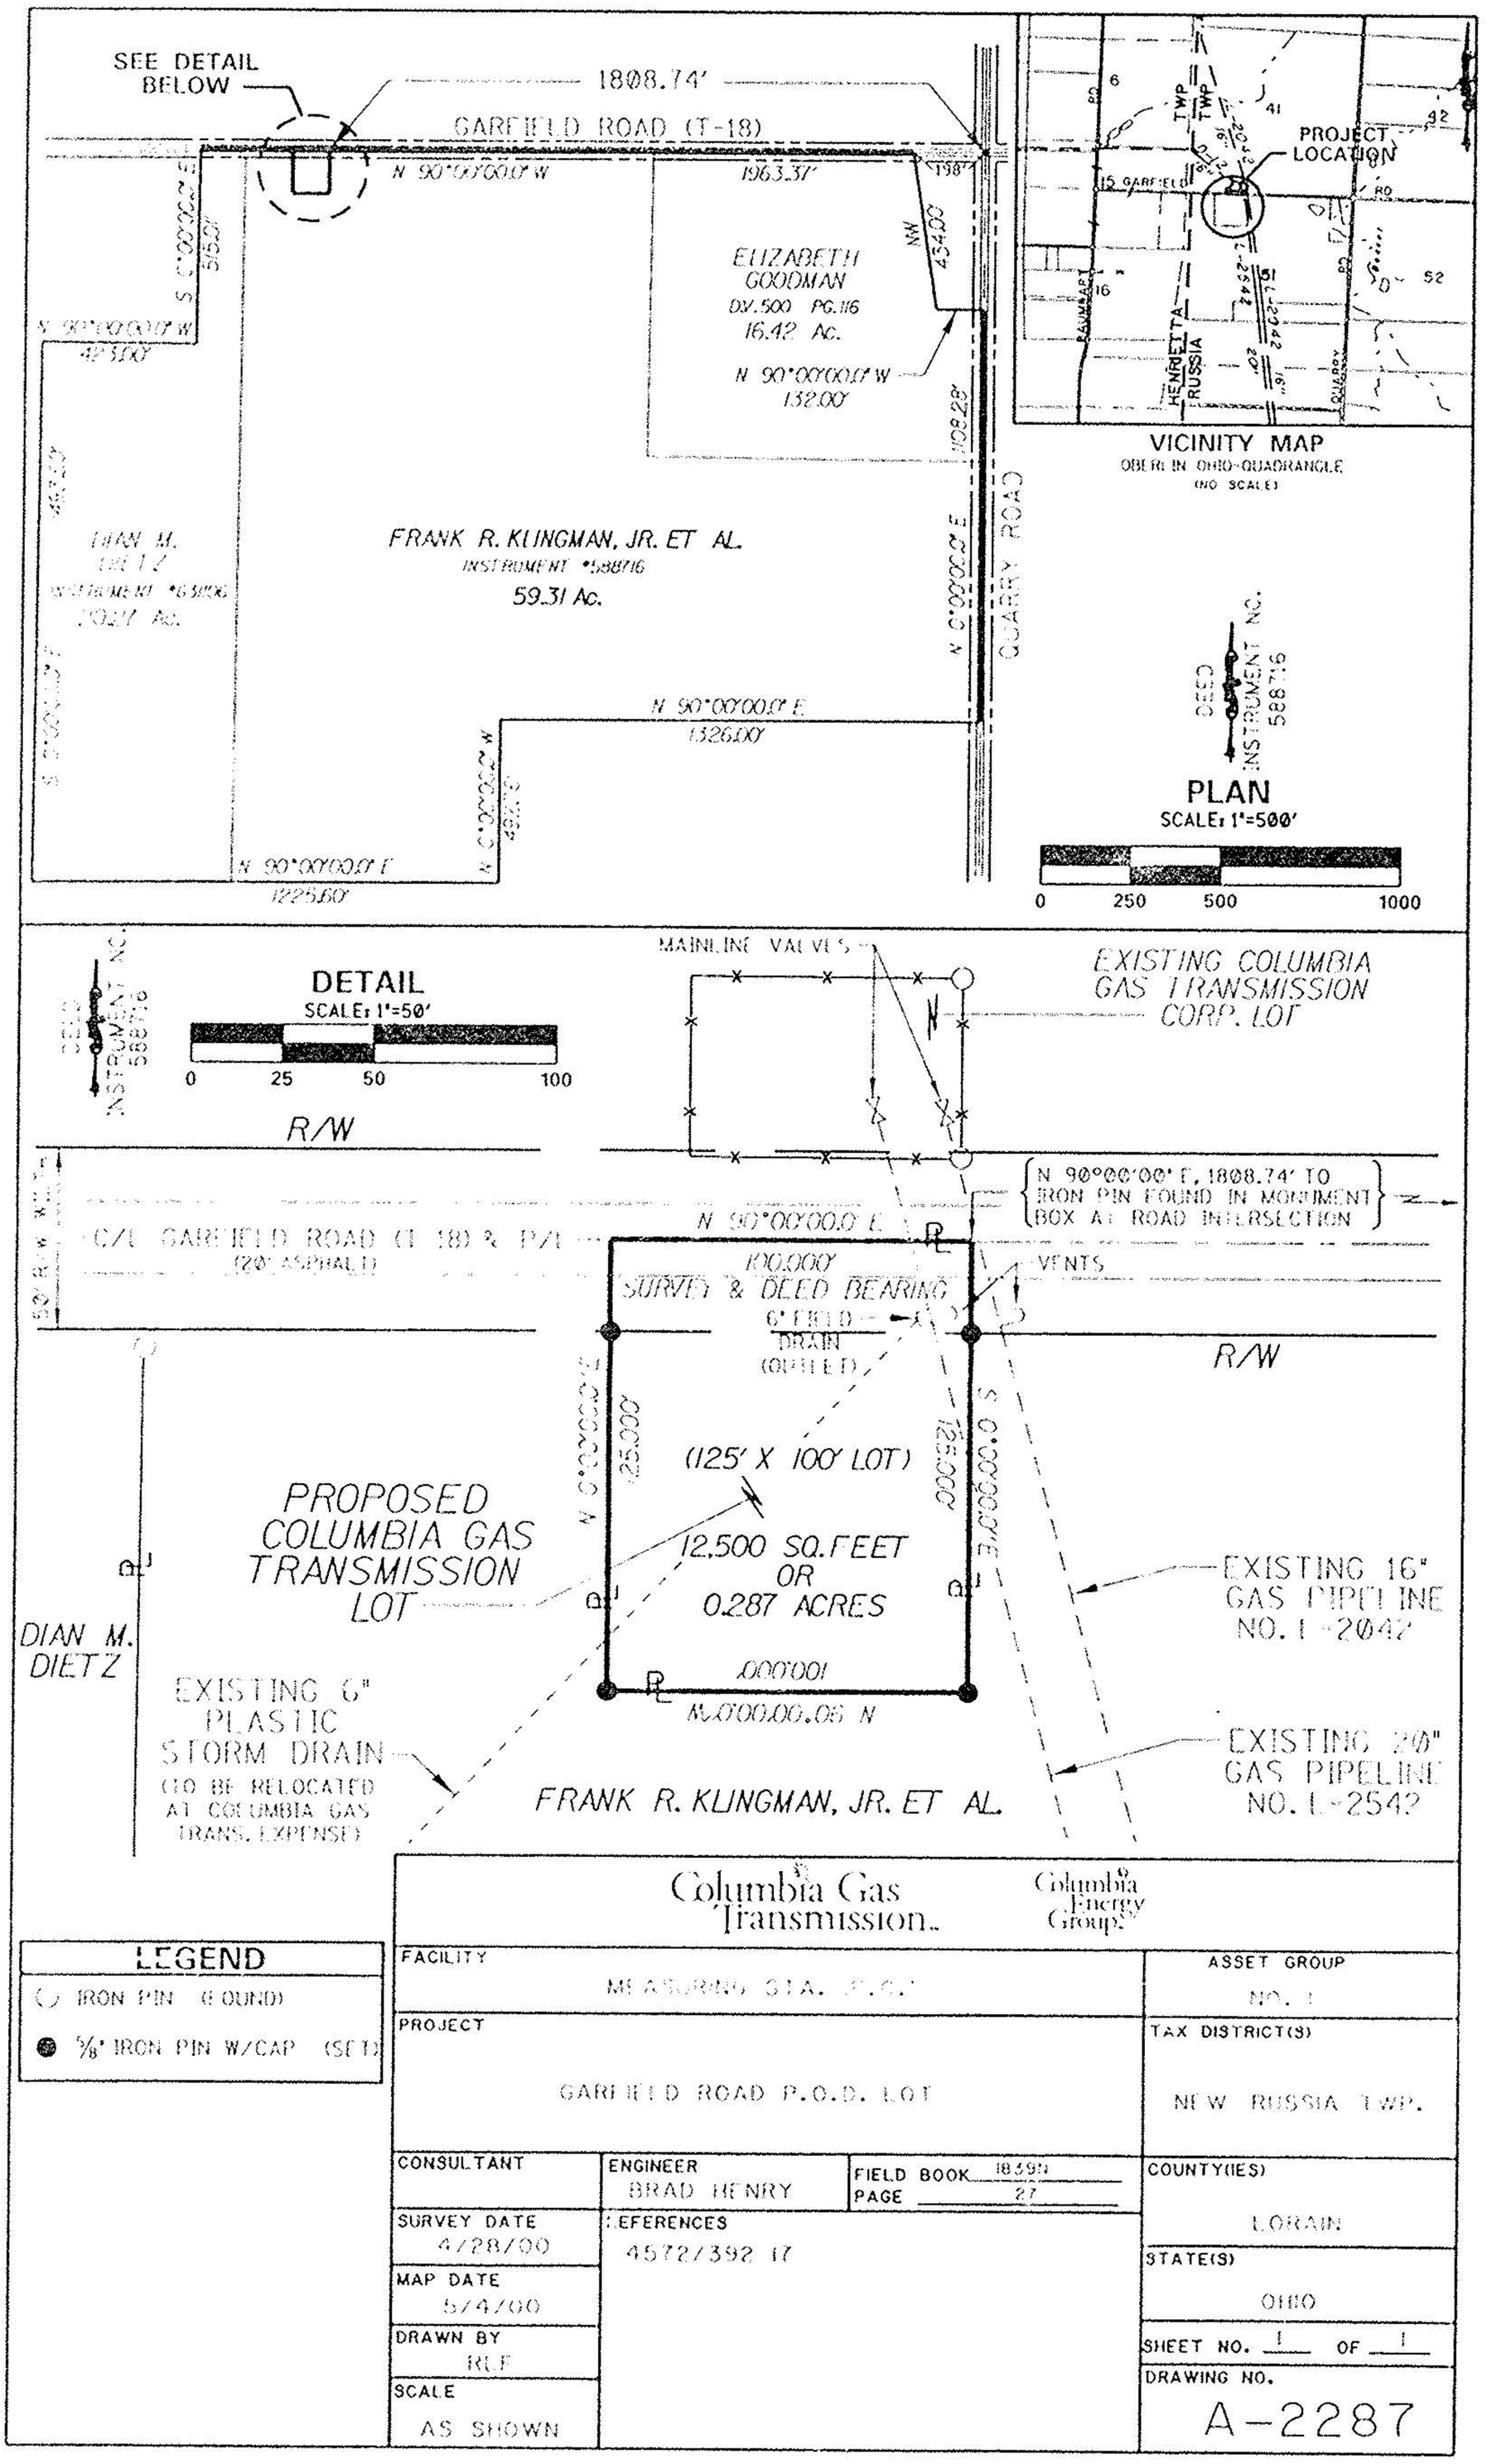

LEGEND	
○	IRON PIN (FOUND)
●	⅝" IRON PIN W/CAP (SET)

Columbia Gas Transmission. Columbia Energy Group.

FACILITY: MEASURING STA. P.O.D.			ASSET GROUP: NO. 1
PROJECT: GARFIELD ROAD P.O.D. LOT			TAX DISTRICT(S): NEW RUSSIA TWP.
CONSULTANT	ENGINEER: BRAD HENRY	FIELD BOOK: 18590 PAGE: 27	COUNTY(IES): LORAIN
SURVEY DATE: 4/28/00	REFERENCES: 4572/392 17		STATE(S): OHIO
MAP DATE: 5/4/00			SHEET NO. 1 OF 1
DRAWN BY: RLF			DRAWING NO. A-2287
SCALE: AS SHOWN			

00578

APPROVED
LORAIN CO.
MAP DEPT

DATE 10-5-00

PAGE 9-E

BY J Hatfield

#00578