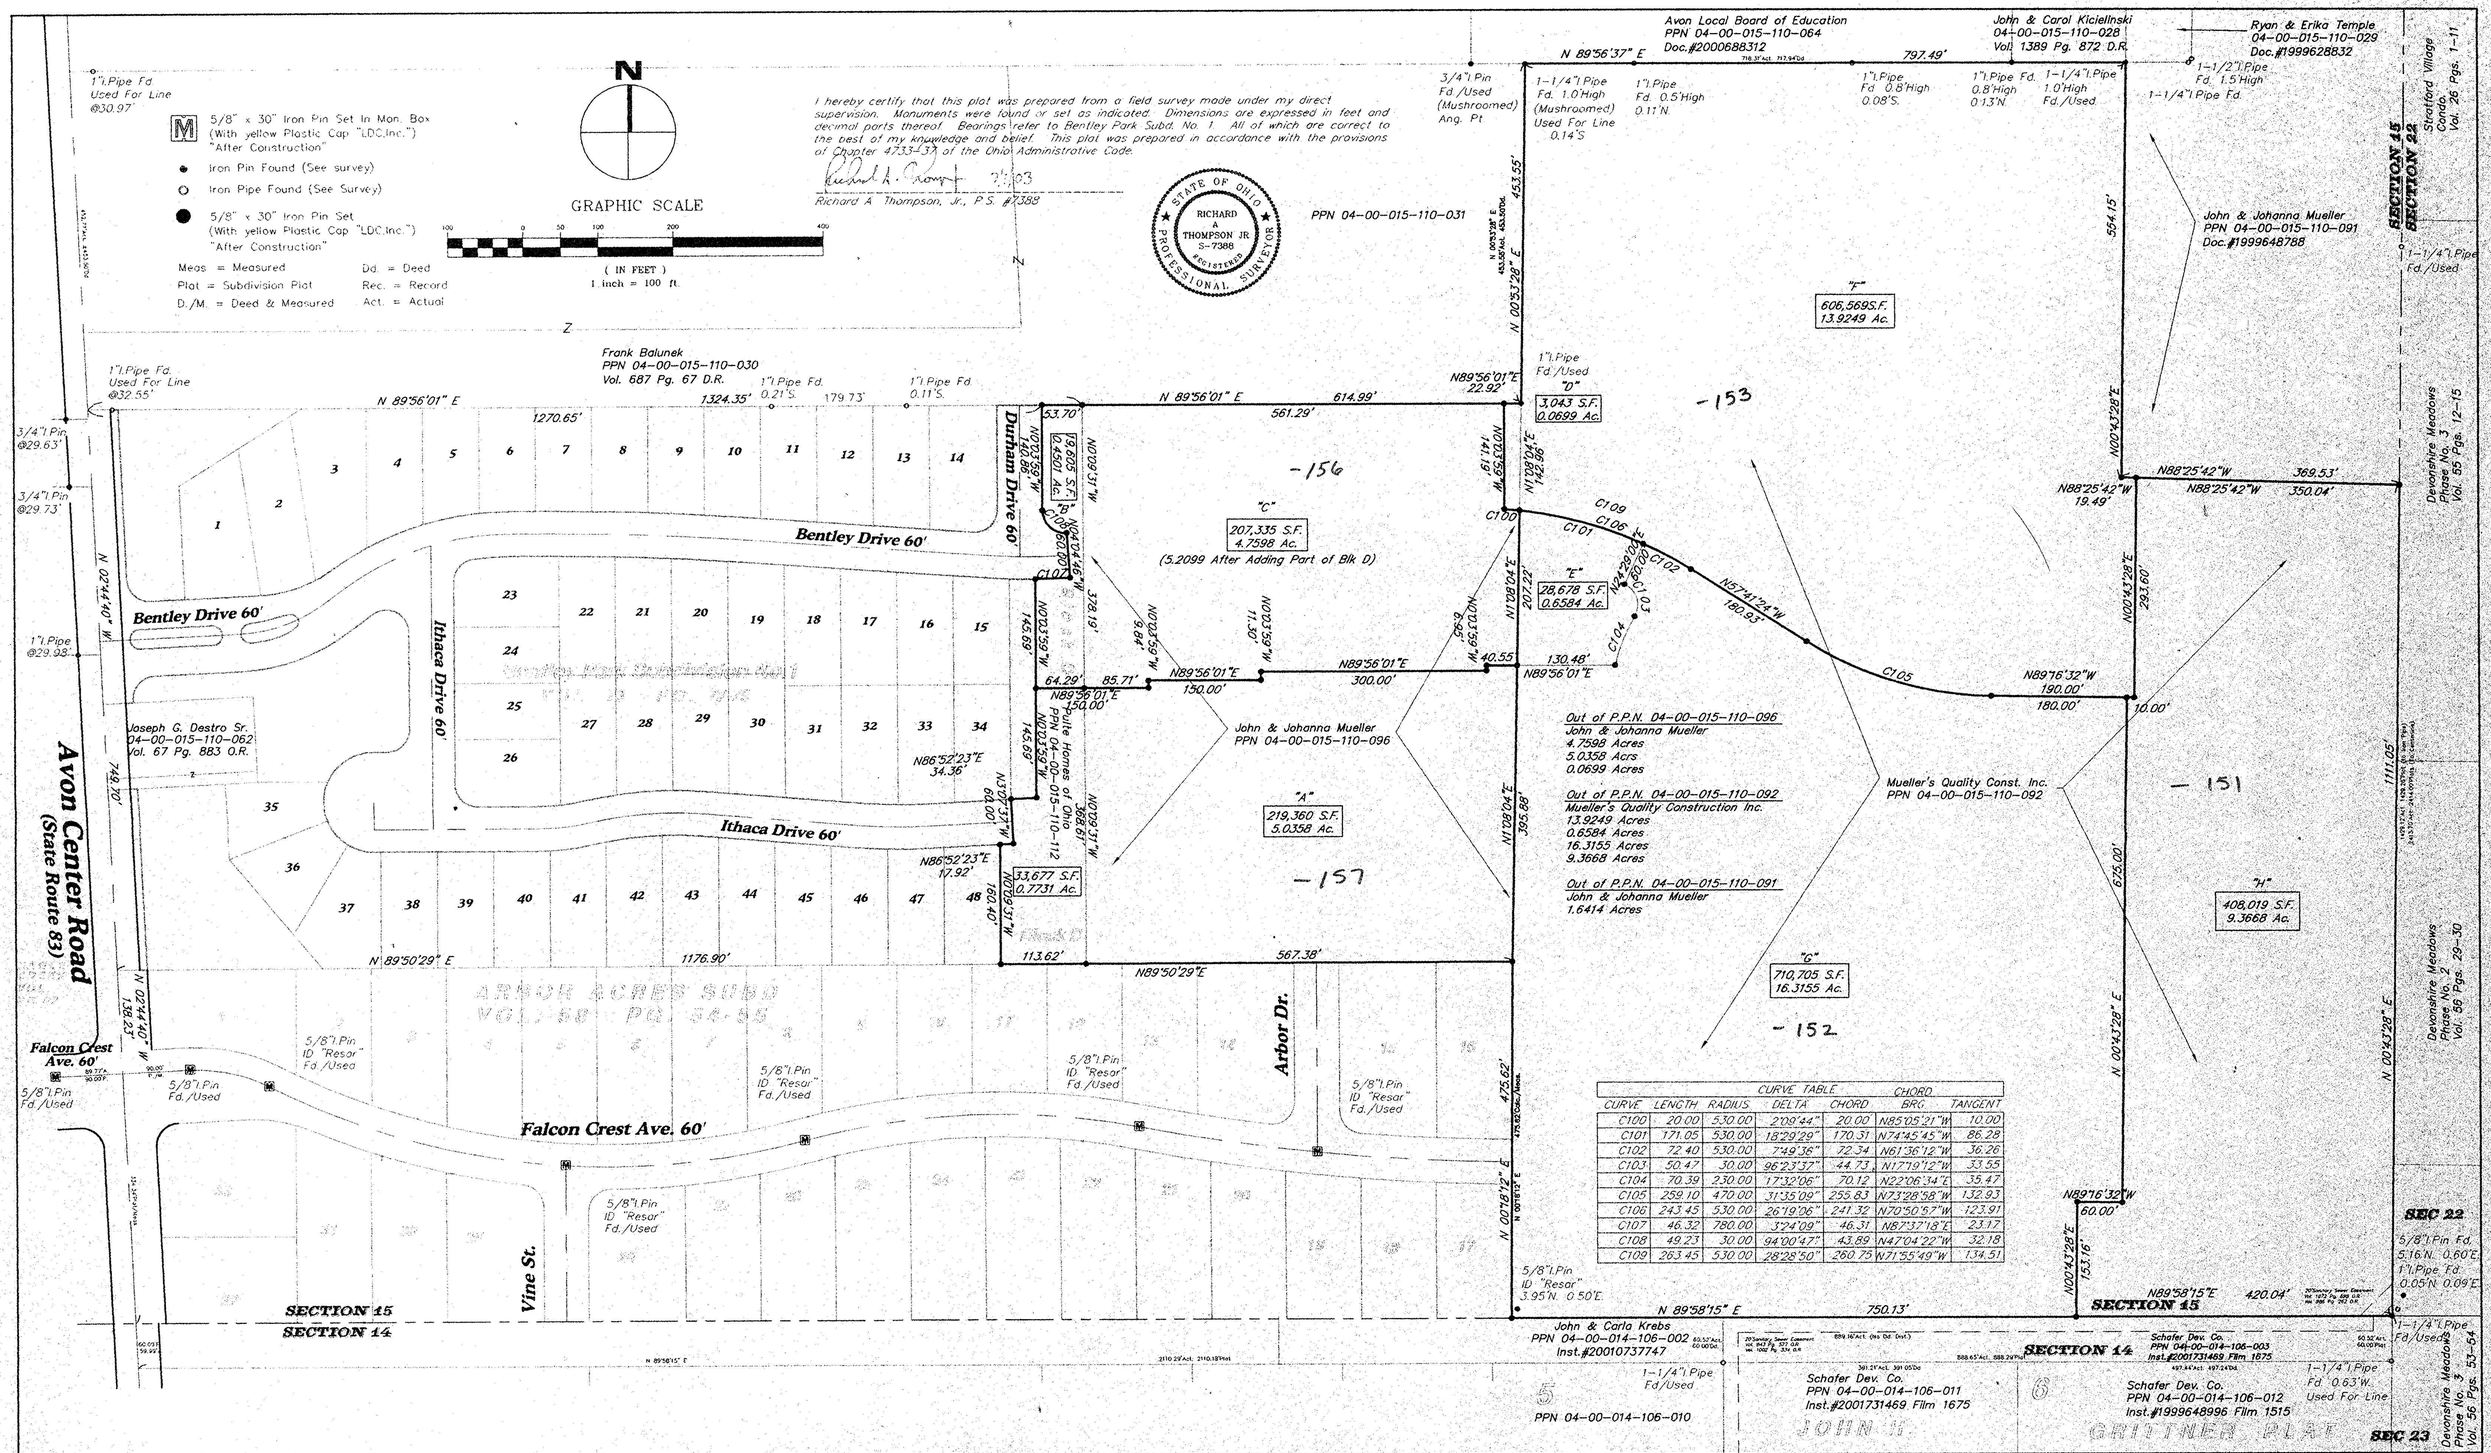

CURVE TABLE				CHORD		
CURVE	LENGTH	RADIUS	DELTA	CHORD	BRG.	TANGENT
C100	20.00	530.00	2°09'44"	20.00	N85°05'21"W	10.00
C101	171.05	530.00	18°29'29"	170.31	N74°45'45"W	86.28
C102	72.40	530.00	7°49'36"	72.34	N61°36'12"W	36.26
C103	50.47	30.00	96°23'37"	44.73	N17°19'12"W	33.55
C104	70.39	230.00	17°32'06"	70.12	N22°06'34"E	35.47
C105	259.10	470.00	31°35'09"	255.83	N73°28'58"W	132.93
C106	243.45	530.00	26°19'06"	241.32	N70°50'57"W	123.91
C107	46.32	780.00	3°24'09"	46.31	N87°37'18"E	23.17
C108	49.23	30.00	94°00'47"	43.89	N47°04'22"W	32.18
C109	263.45	530.00	28°28'50"	260.75	W71°55'49"W	134.51

REV. No.		DATE	BY	CH'K'D

L.D.C. Inc. d.b.a. LAND DESIGN consultants
www.LDCinc.net
ENGINEERS · PLANNERS · SURVEYORS
8585 East Avenue, Mentor, Ohio 44060 — TEL: (440) 255-8463 (440) 951-LAND — (440) 354-6938 FAX: (440) 255-9575
1471 Lear Industrial Park, Avon, Ohio 44011 — TEL: (440) 937-5601 (440) 937-5602 — FAX: (440) 937-5603

Lot Split Plat

Bentley Park

City of Avon – County of Lorain – Ohio

DATE 7/01/03
SCALE: HOR. 1"=100'
VERT. none
FILENAME Lotsplit-5-09-03
COMPUTER Rat
FIELD CREW

1 / 1

CONTRACT No. Pulth1-0104