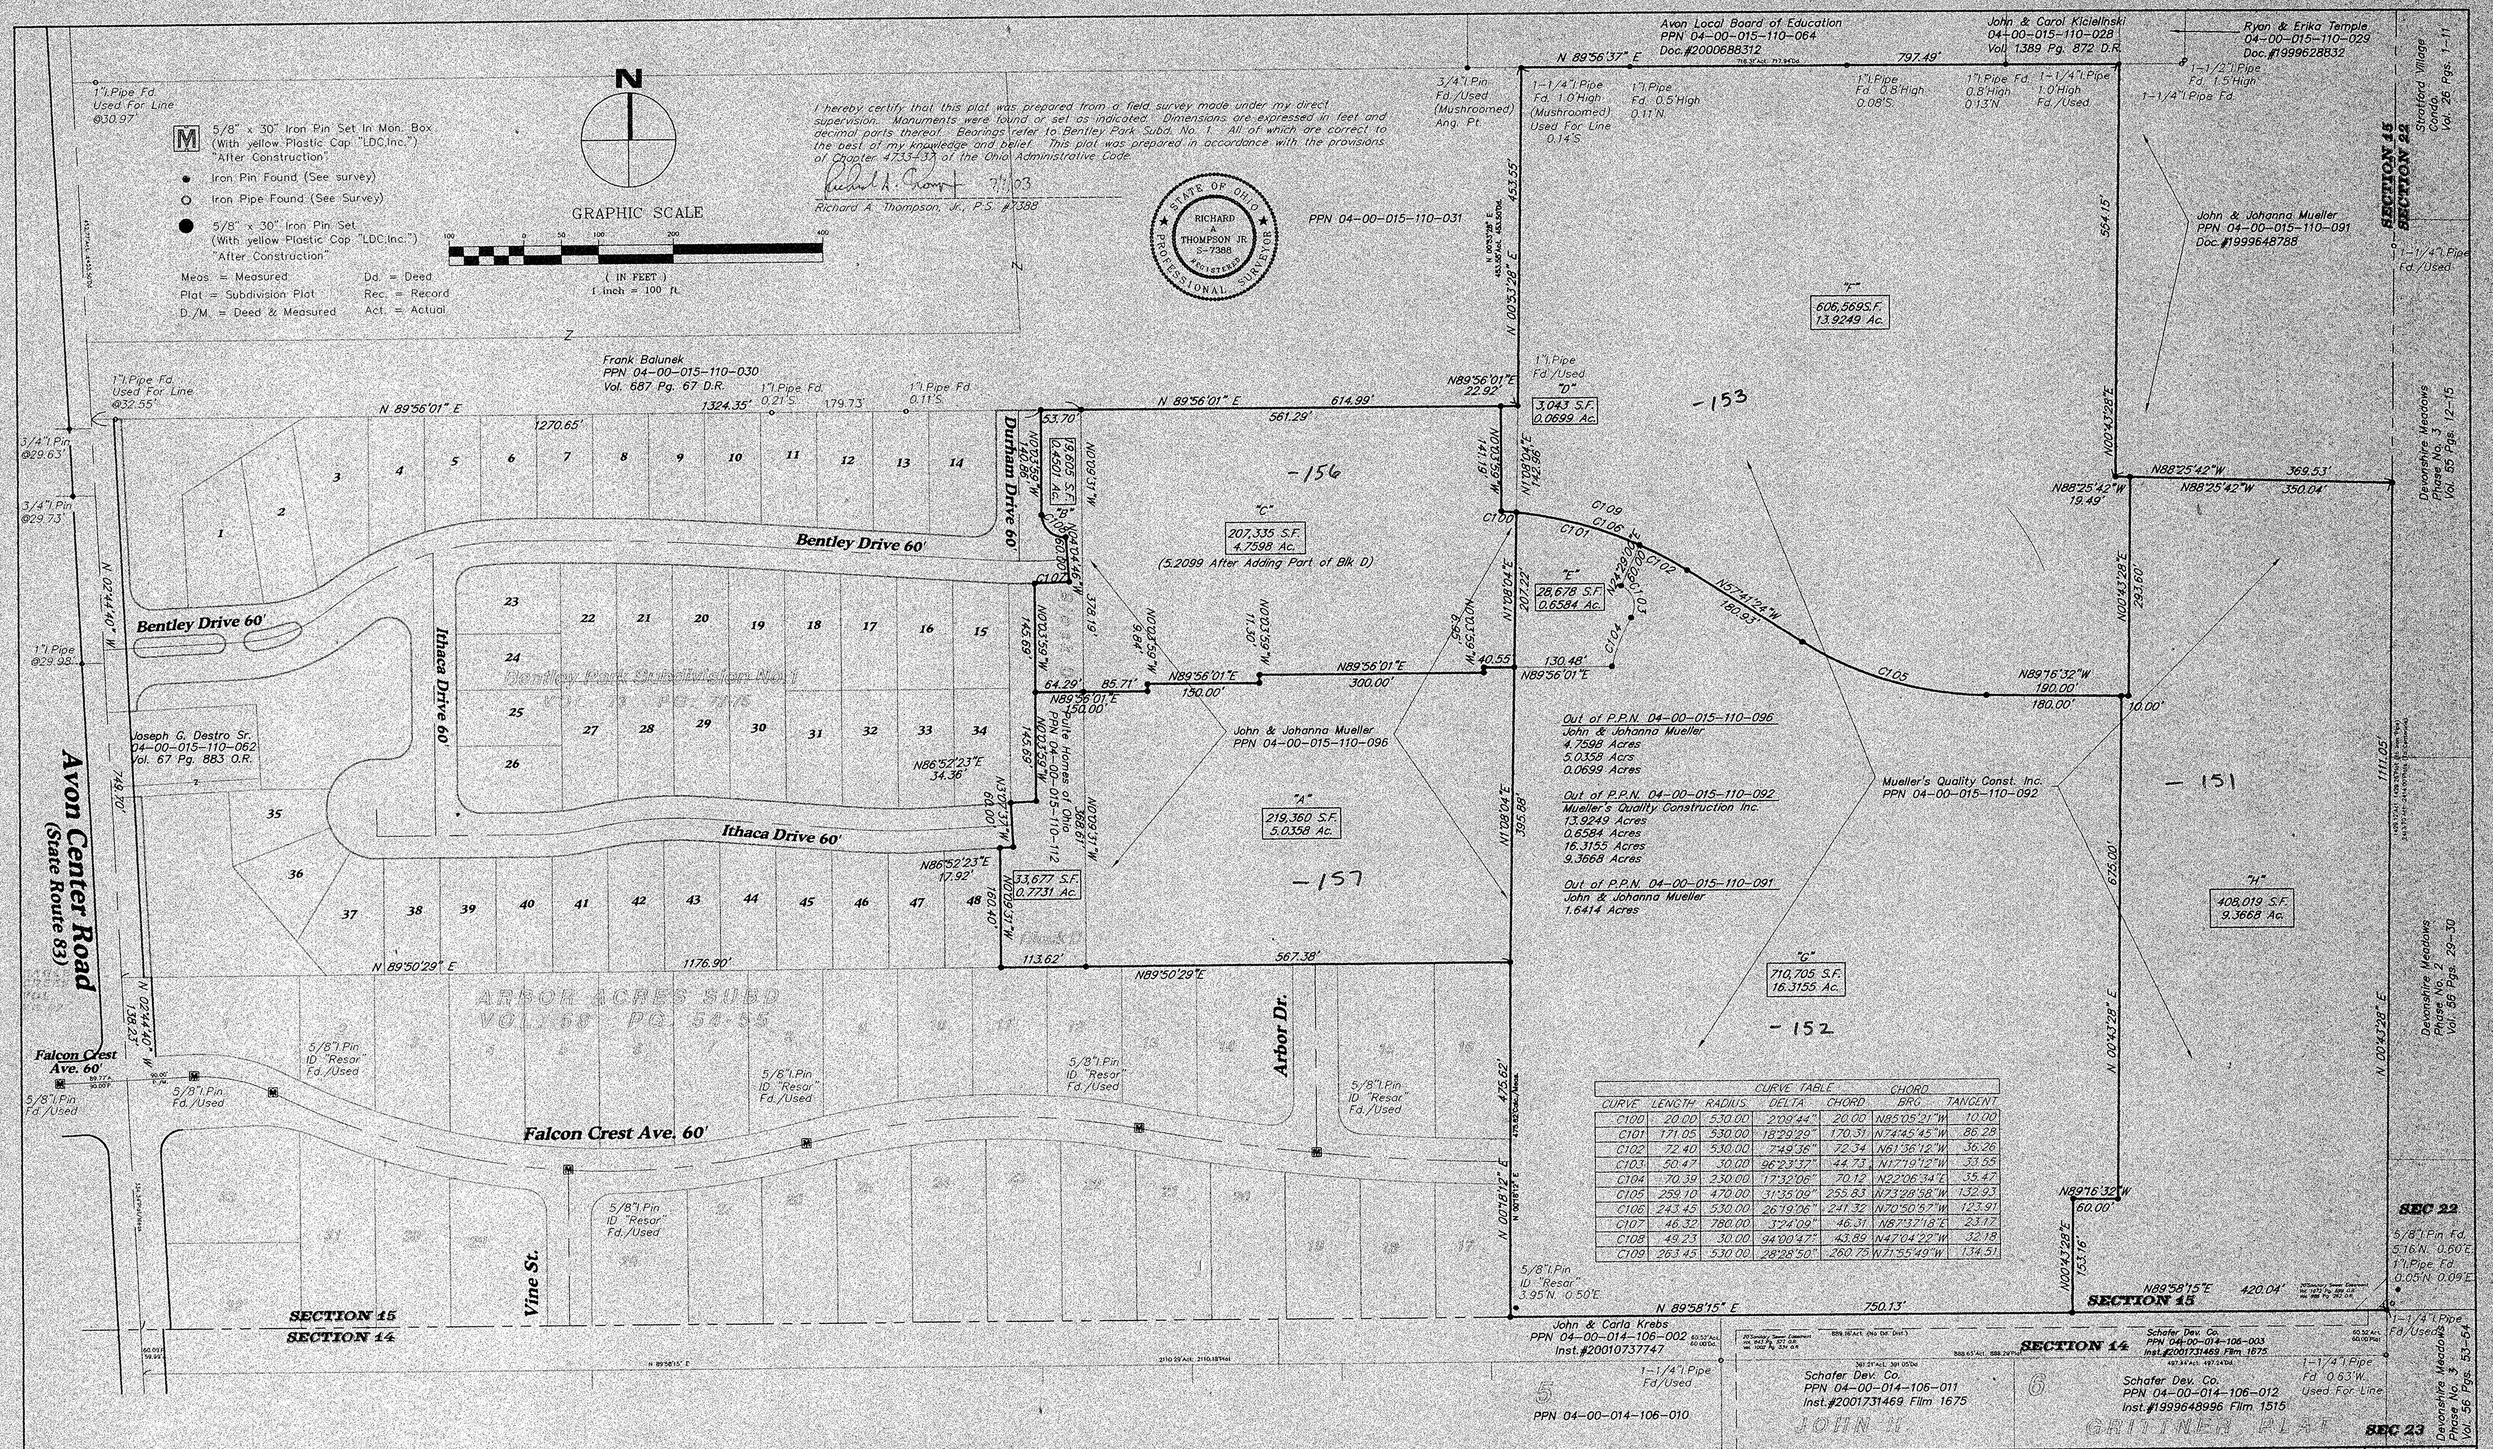


| REV. No. | | DATE | BY | CH'K'D |
|---|---|---|---|---|
| | | | | |

L.D.C. Inc. d.b.a. HIC

**LAND DESIGN consultants**
www.LDCinc.net
ENGINEERS PLANNERS SURVEYORS
8585 East Avenue Mentor, Ohio 44060 TEL: (440) 255-8463 (440) 951-LAND (440) 354-6938 FAX: (440) 255-9575
1471 Lear Industrial Park Avon, Ohio 44011 TEL: (440) 937-5601 (440) 937-5602 FAX: (440) 937-5603

# Lot Split Plat
## Bentley Park
City of Avon - County of Lorain - Ohio

DATE 7/01/03
SCALE: HOR. 1"=100'
VERT. none
FILENAME Lotsplit-5-09-03
COMPUTER Rat
FIELD CREW

1 / 1
CONTRACT No.
Pulth1-0104