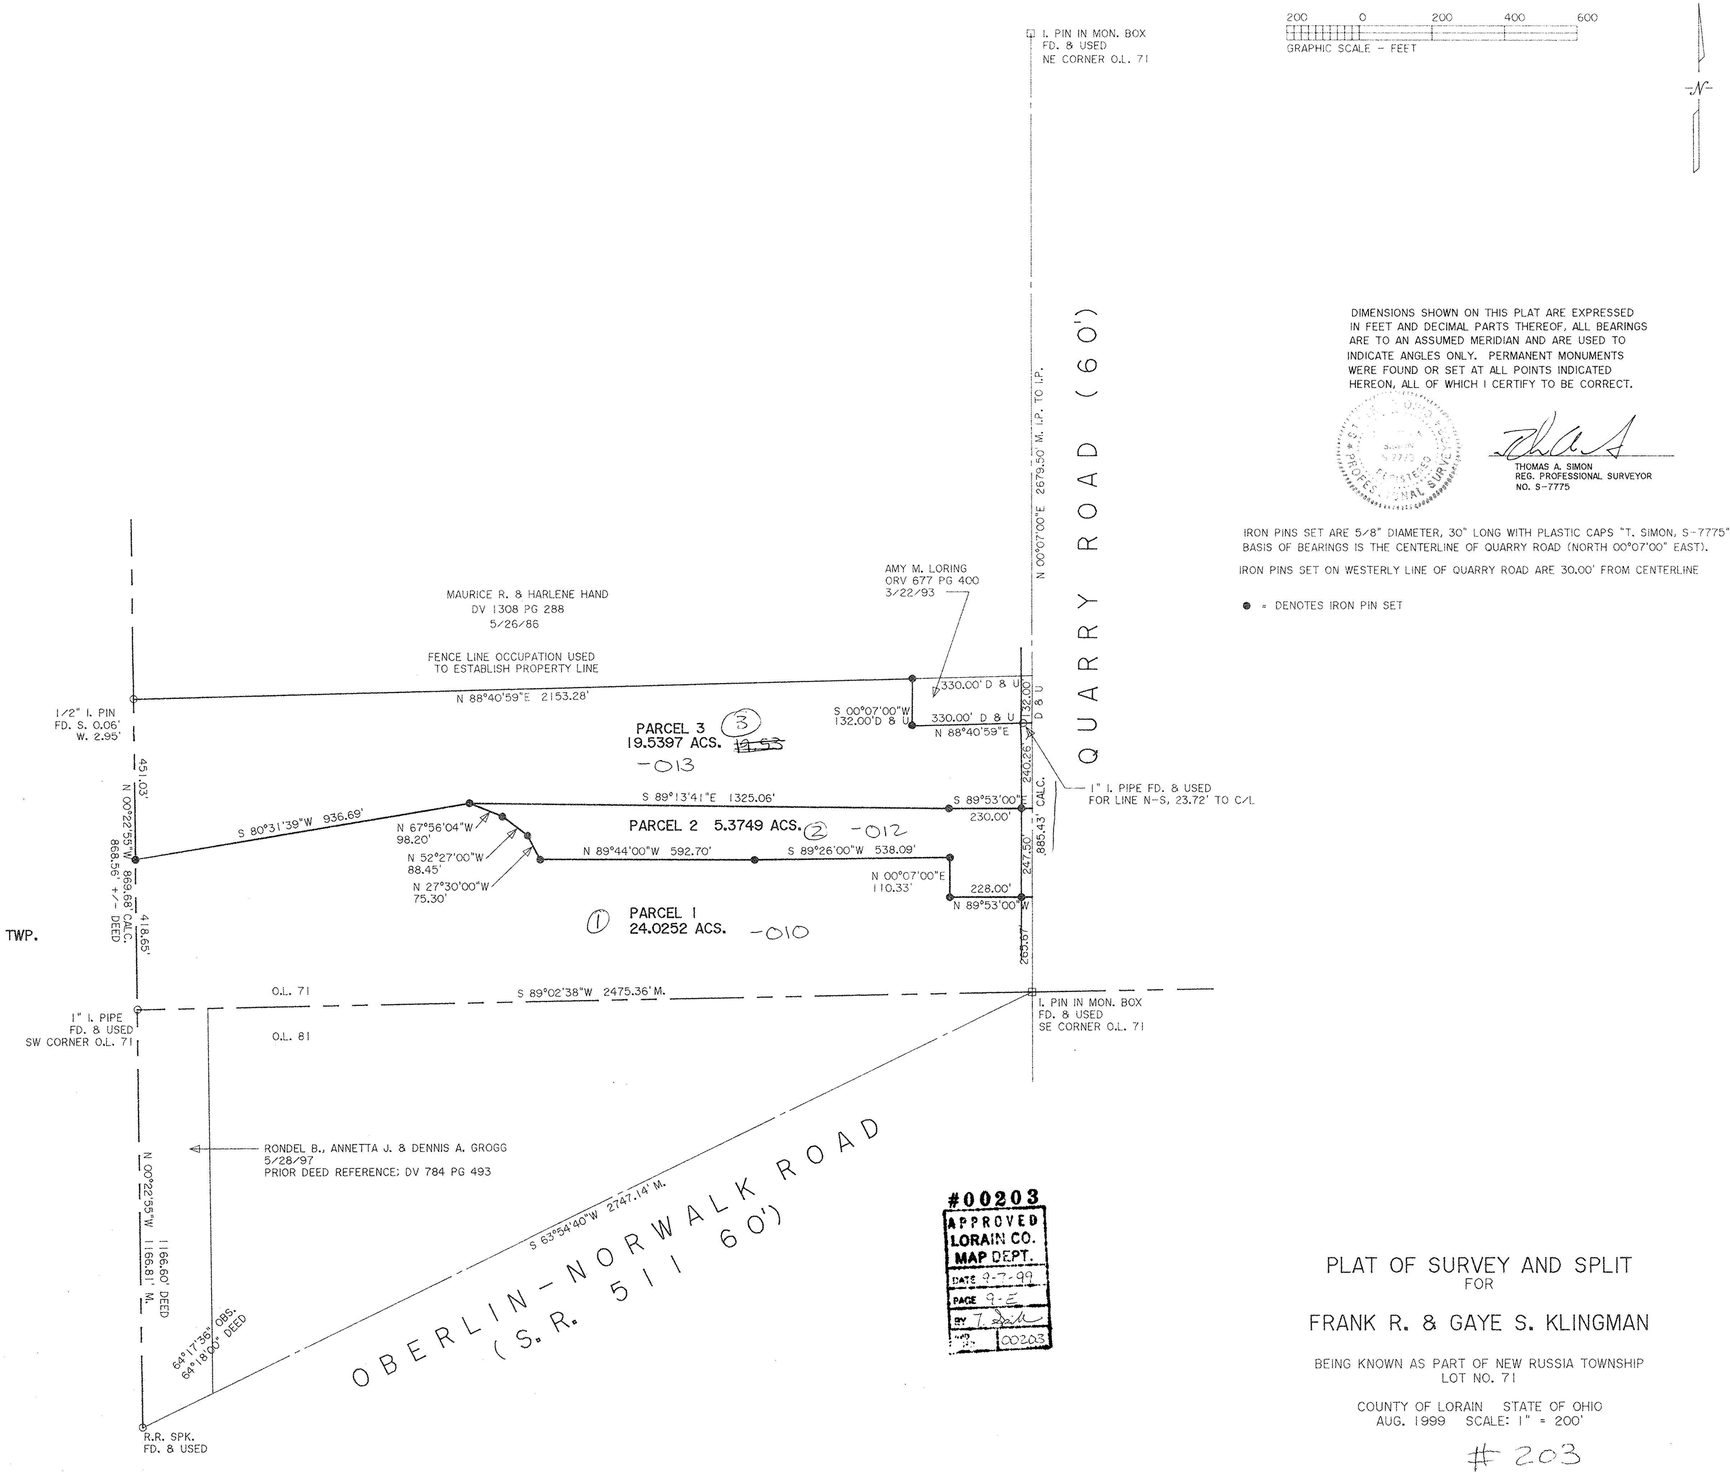

DIMENSIONS SHOWN ON THIS PLAT ARE EXPRESSED IN FEET AND DECIMAL PARTS THEREOF, ALL BEARINGS ARE TO AN ASSUMED MERIDIAN AND ARE USED TO INDICATE ANGLES ONLY. PERMANENT MONUMENTS WERE FOUND OR SET AT ALL POINTS INDICATED HEREON, ALL OF WHICH I CERTIFY TO BE CORRECT.

THOMAS A. SIMON
REG. PROFESSIONAL SURVEYOR
NO. S-7775

IRON PINS SET ARE 5/8" DIAMETER, 30" LONG WITH PLASTIC CAPS "T. SIMON, S-7775".
BASIS OF BEARINGS IS THE CENTERLINE OF QUARRY ROAD (NORTH 00°07'00" EAST).

IRON PINS SET ON WESTERLY LINE OF QUARRY ROAD ARE 30.00' FROM CENTERLINE

● = DENOTES IRON PIN SET

#00203
APPROVED
LORAIN CO.
MAP DEPT.
DATE 9-7-99
PAGE 9-E
BY
NO. 00203

PLAT OF SURVEY AND SPLIT
FOR
FRANK R. & GAYE S. KLINGMAN

BEING KNOWN AS PART OF NEW RUSSIA TOWNSHIP
LOT NO. 71

COUNTY OF LORAIN STATE OF OHIO
AUG. 1999 SCALE: 1" = 200'

203

THOMAS SIMON & ASSOCIATES, INC.
PROFESSIONAL LAND SURVEYORS

COBBLESTONE CORNER PROFESSIONAL CENTER
39069 CENTER RIDGE ROAD
NORTH RIDGEVILLE, OHIO 44039
(440) 327-2925
FAX 327-2964

JOB NO. 99-039