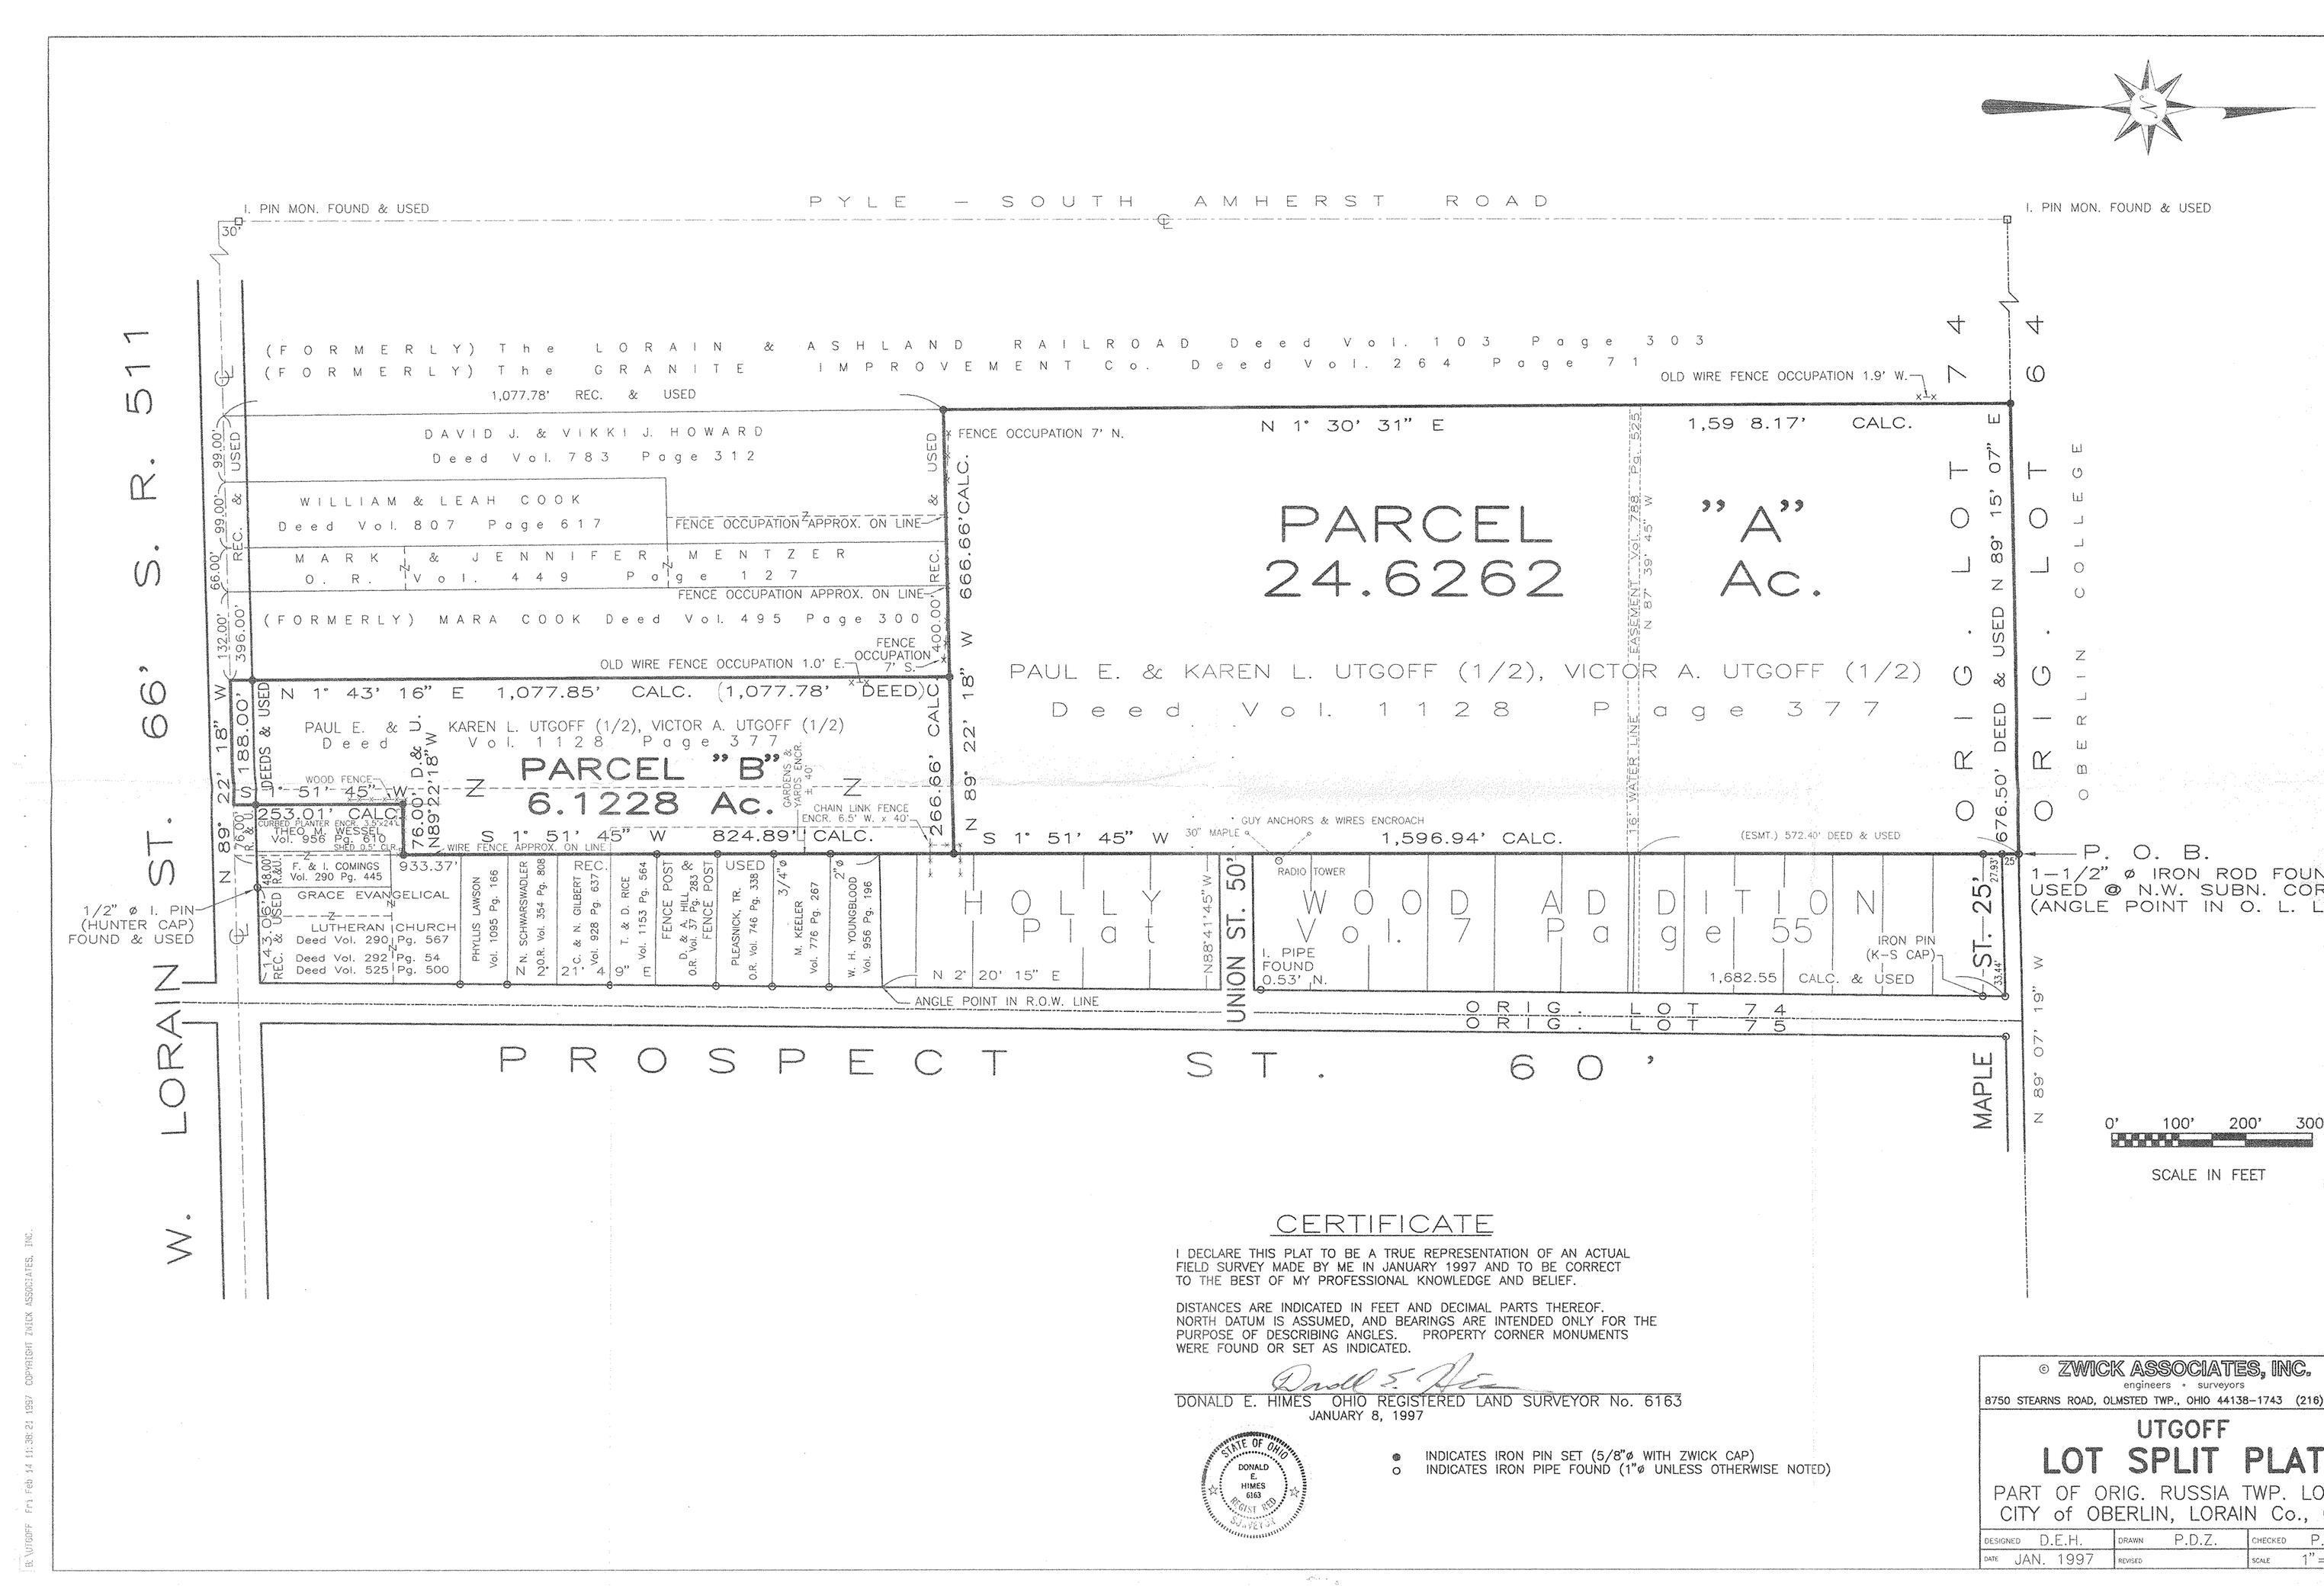


## CERTIFICATE

I DECLARE THIS PLAT TO BE A TRUE REPRESENTATION OF AN ACTUAL FIELD SURVEY MADE BY ME IN JANUARY 1997 AND TO BE CORRECT TO THE BEST OF MY PROFESSIONAL KNOWLEDGE AND BELIEF.

DISTANCES ARE INDICATED IN FEET AND DECIMAL PARTS THEREOF. NORTH DATUM IS ASSUMED, AND BEARINGS ARE INTENDED ONLY FOR THE PURPOSE OF DESCRIBING ANGLES. PROPERTY CORNER MONUMENTS WERE FOUND OR SET AS INDICATED.

DONALD E. HIMES OHIO REGISTERED LAND SURVEYOR No. 6163
JANUARY 8, 1997

STATE OF OHIO — DONALD E. HIMES 6163 REGISTERED SURVEYOR

● INDICATES IRON PIN SET (5/8"ø WITH ZWICK CAP)
○ INDICATES IRON PIPE FOUND (1"ø UNLESS OTHERWISE NOTED)

© ZWICK ASSOCIATES, INC.
engineers • surveyors
8750 STEARNS ROAD, OLMSTED TWP., OHIO 44138-1743 (216) 235-2729

# UTGOFF
# LOT SPLIT PLAT

PART OF ORIG. RUSSIA TWP. LOT 74
CITY of OBERLIN, LORAIN Co., OHIO

| | | | |
|---|---|---|---|
| DESIGNED D.E.H. | DRAWN P.D.Z. | CHECKED P.D.Z. | |
| DATE JAN. 1997 | REVISED | SCALE 1"=100' | |

| | |
|---|---|
| **P.P. NO.** 09-00-74-102-006 014 | |
| **SPLIT #** | **DATE OF SURVEY** JAN. 1997 |
| **MAP PAGE** 9-00-74-B | |
| **SURVEYOR** DONALD E. HIMES | |

B:\UTGOFF Fri Feb 14 11:38:21 1997 COPYRIGHT ZWICK ASSOCIATES, INC.