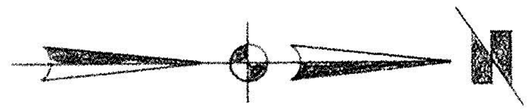

PYLE SOUTH AMHERST ROAD 60'

N.1°22'15"E. 2680.09' Meas. ℄ 511 to N. LN. O.L. 74

Mon. Box / I.P. Used

Mon. Box / I.P. Used

WEST LORAIN ST.

511

30'

476.00'

116.00

116.00

116.00

116.00

116.00

348.00'

I.P. Fd.

I.P. Set

I.P. Set

I.P. Set

I.P. Set

I.P. Set

I.P. Fd.

74/64

-029 EUGENE J. PRESTI O.R.V. 1115 P. 404

200'

247.80' ℄

I.P. Fd

S.88°37'45"E. 428.87'

N.88°37'45"W. 428.87'

N.88°37'45"W. 428.87'

N.88°37'45"W. 428.87'

N.88°37'45"W. 428.87'

N.88°37'45"W. 428.87'

S.88°37'45"E. 428.87'

A1 1.1421 Ac.

A2 1.1421 Ac.

A3 1.1421 Ac.

4 1.1421 Ac.

-034

EUGENE J. PRESTI O.R.V. 1430 P. 94

5 1.1421 Ac.

-033

EUGENE J. PRESTI O.R.V. 1430 P. 92

EUGENE J. PRESTI O.R.V. 1357 P. 665

PCL. "B"

3.4262 Ac.

-031 EUGENE J. & REBECCA S. PRESTI O.R.V. 1267 P. 157

EUGENE J. PRESTI
O.R.V. 1357 P. 665
RMDR. 3.50 Ac.
(Fronting on W. Lor. St.)

466.10' Calc. to ℄ W. LORAIN ST. — I.P. Set

116.00

I.P. Set 116.00'

I.P. Set 116.00'

I.P. Set 116.00'

I.P. Set 116.00'

I.P. Set

348.00'

I.P. Fd

812.10' Calc. to ℄ W. LOR. ST.

S.1°22'15"W.

CHARLES T. MATHIUS
O.R.V. 528 P. 352

STATE OF OHIO
RODGER G. SIMON
5101
REGISTERED SURVEYOR

#22273

APPROVED
LORAIN CO.
MAP DEPT

DATE 8/28/97

PAGE 9-10-074-A

BY K. Colbert

SURVEY FOR

EUGENE J. PRESTI

PART OF O.L. 74 TOWNSHIP OF NEW RUSSIA

COUNTY OF LORAIN STATE OF OHIO

OCTOBER 1996 SCALE 1"=60'

LAUNDON • SIMON • CAHL & ASSOC.
PROFESSIONAL LAND SURVEYORS

JOB No 95-2733

REV. 5-7-97 Pcls. A1, A2 & A3

REV. 3-19-97 Pcls. A. & B

324