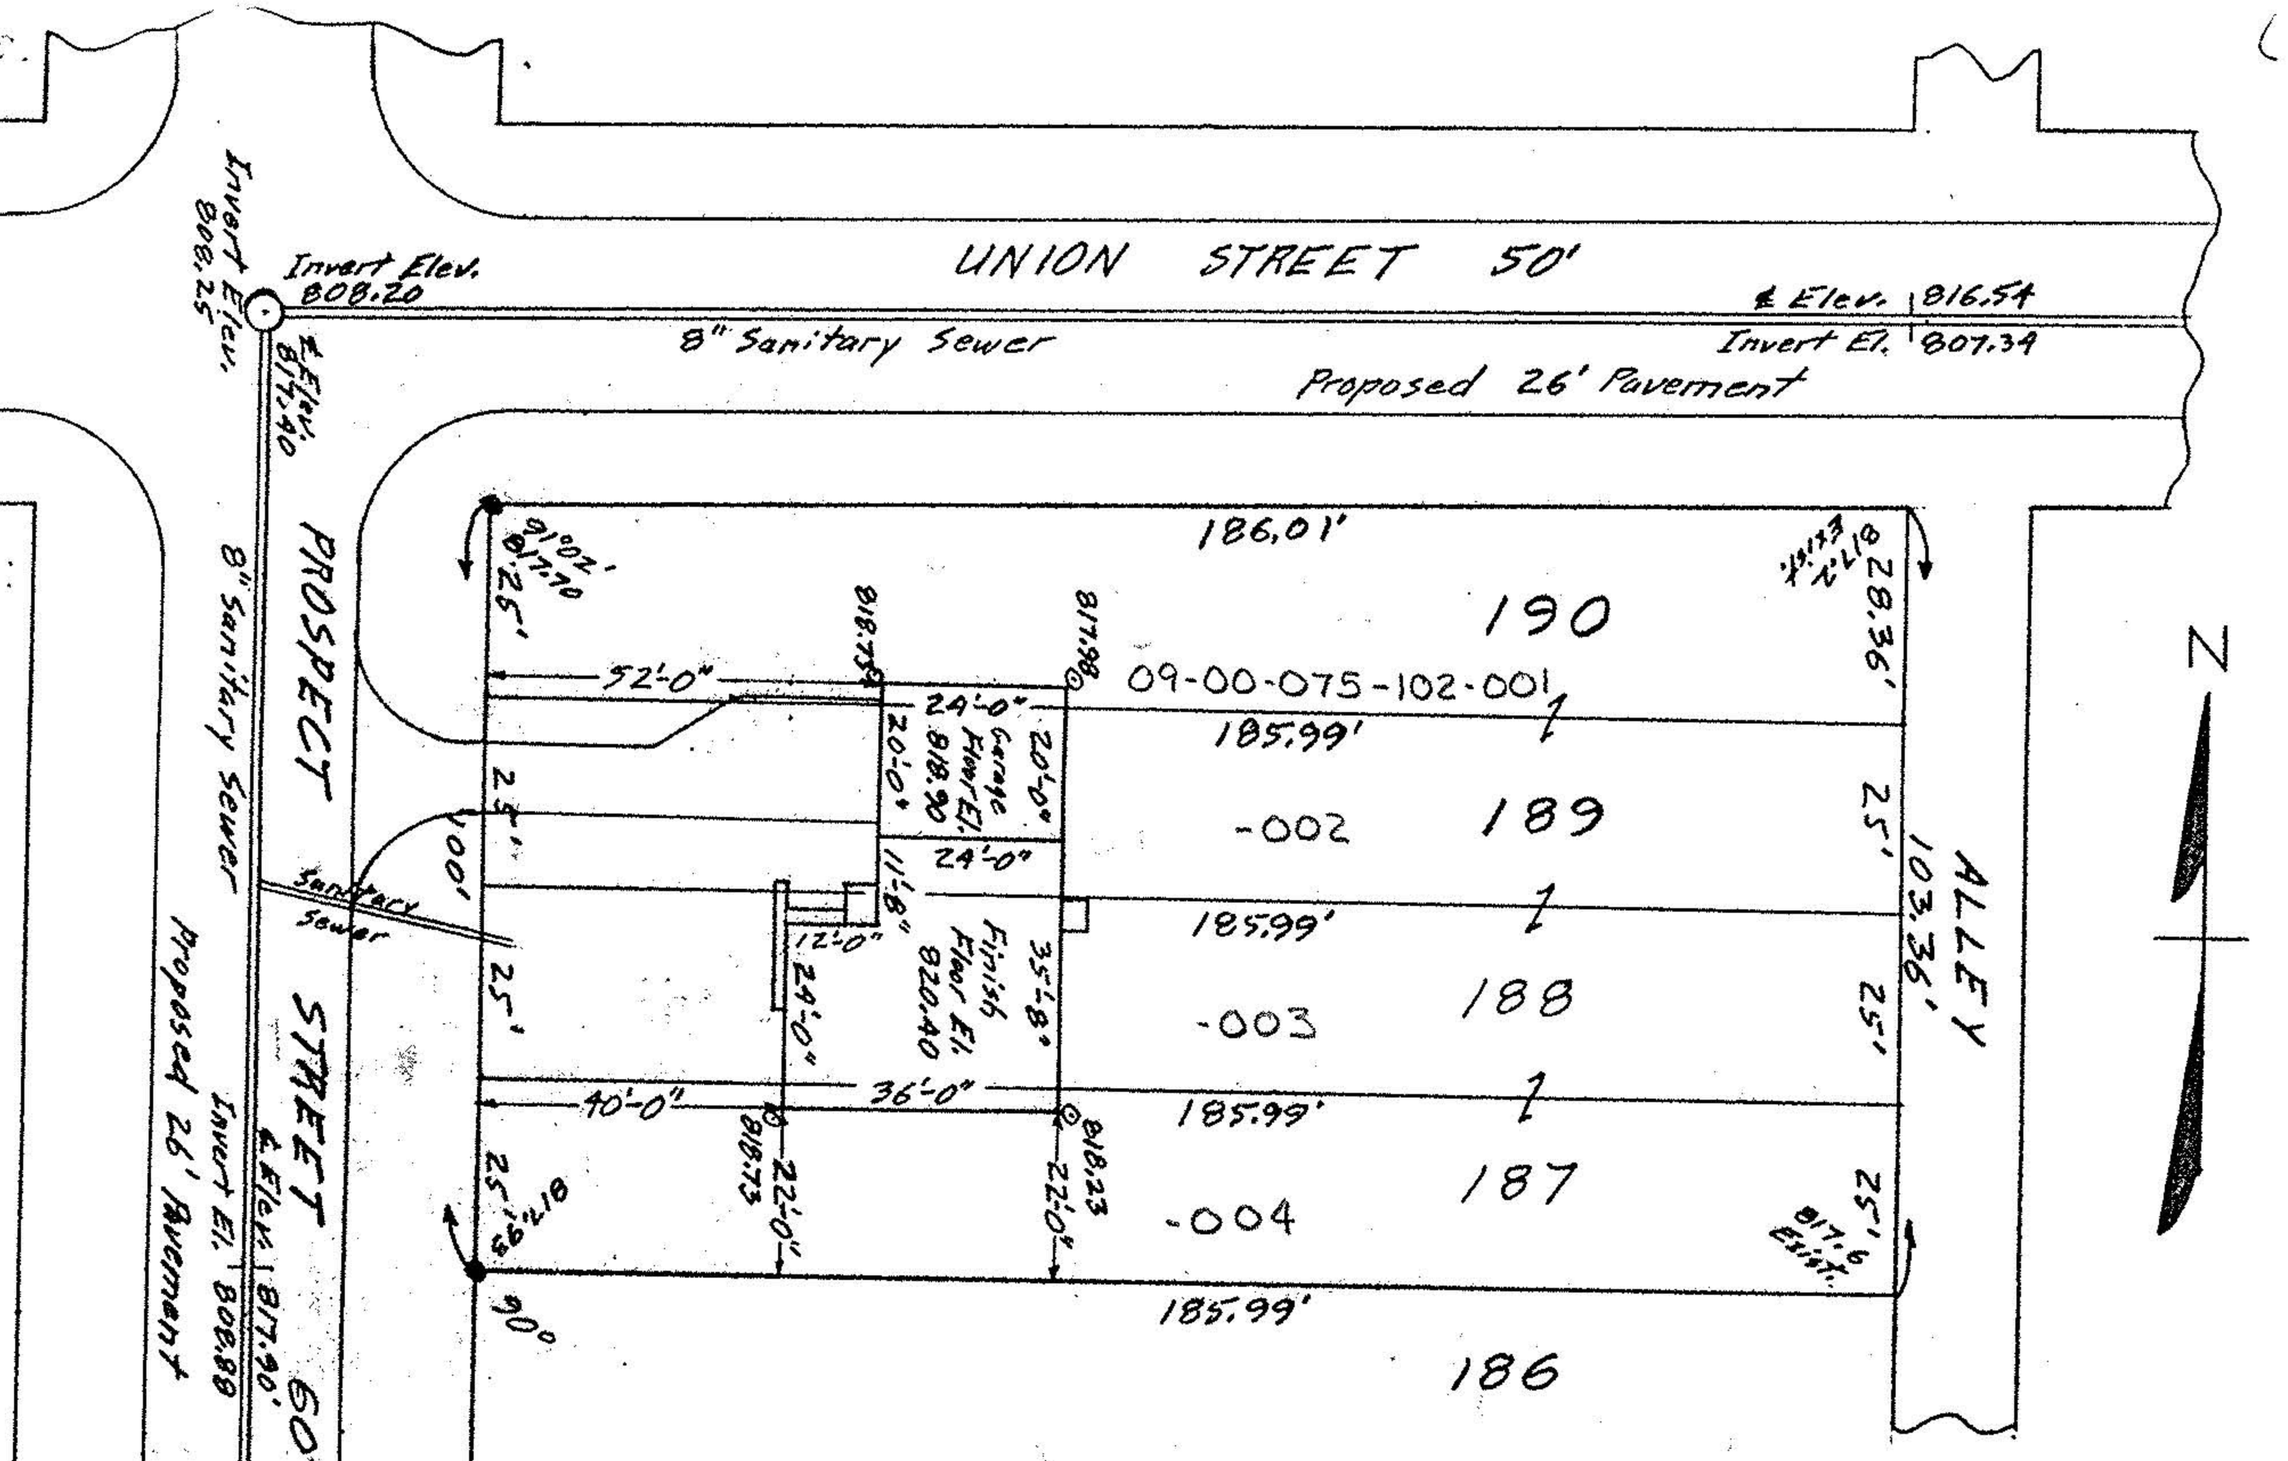

PLOT PLAN OF SUB-LOTS 187, 188, 189 & 190
HOLLYWOOD ADD'N. VOL. 7 PG. 55 PLAT RECORDS
ORIG. LOT 75 RUSSIA TWP. OBERLIN CITY
LORAIN COUNTY OHIO
SHOWING GRADE LINE OF EXISTING SANITARY SEWER
AND PROPOSED FINISH GRADES OF HOUSE, LOT, & STREETS
SCALE: 1"=30' MARCH 26, 1958

Gary E. Penfound Registered Surveyor No. 4457