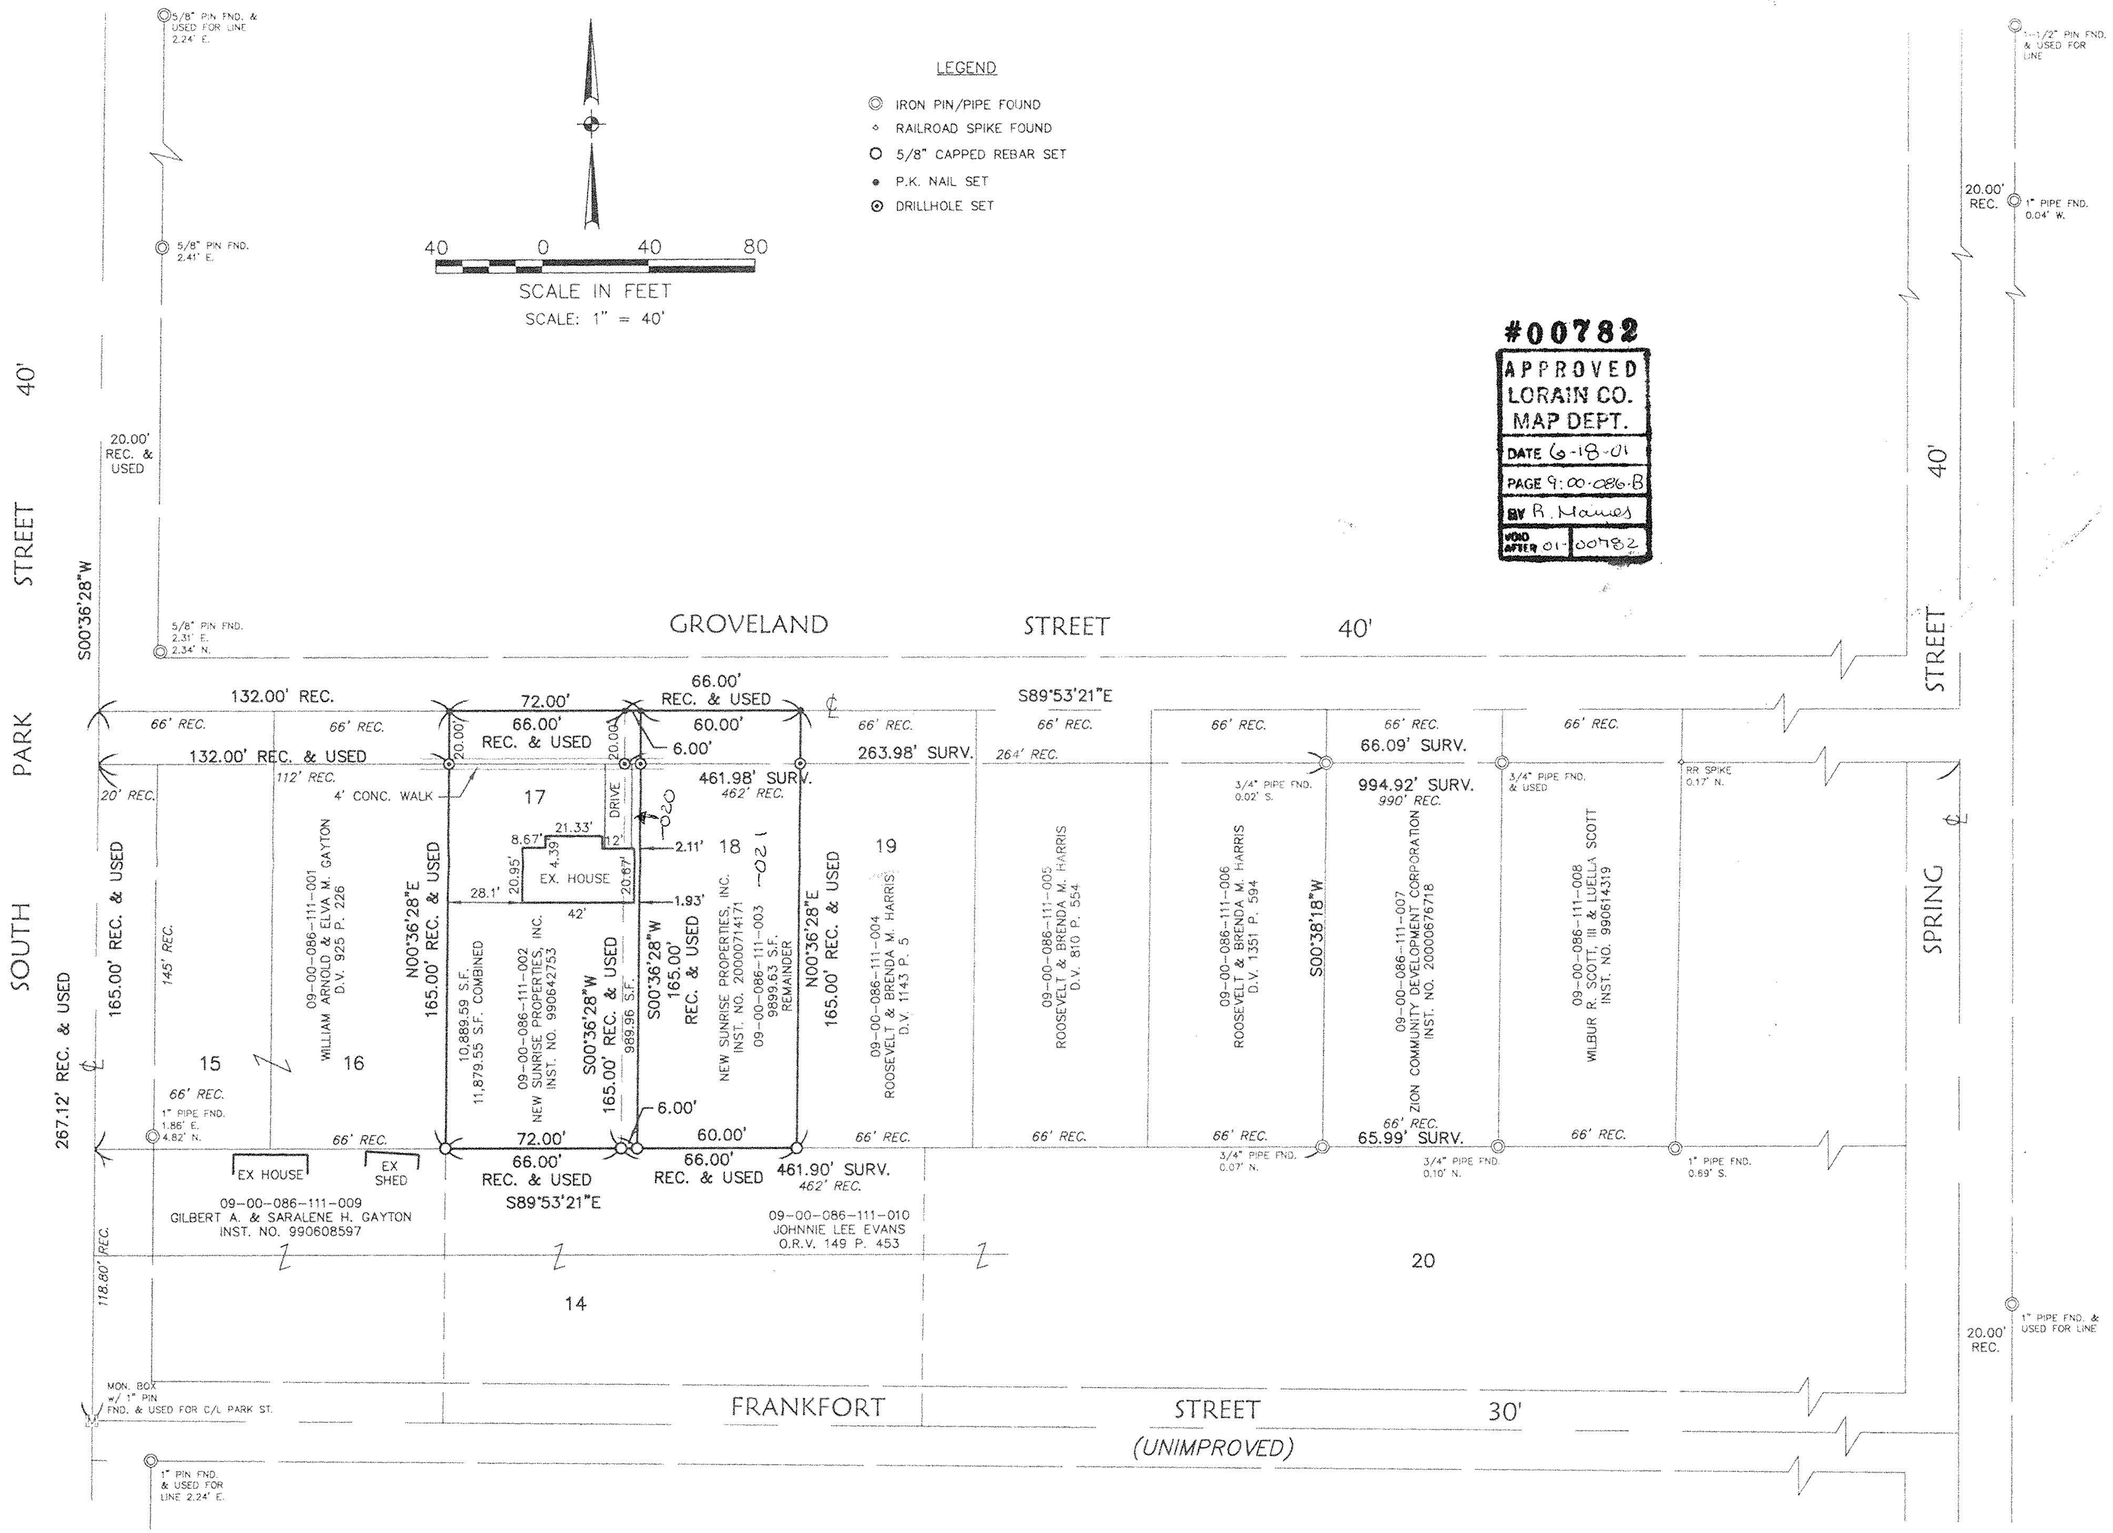


STATE OF OHIO
DAVID L ELWELL
6333
REGISTERED SURVEYOR

David L. Elwell

DAVID L. ELWELL, REGISTERED SURVEYOR NO. 6333


KS ASSOCIATES

KS ASSOCIATES, INC.
260 Burns Road, Suite 100
P.O. Box 569
Elyria, Ohio 44036
Phone (440) 365-4730
Fax (440) 365-4790
mailroom@ksassoc.com
www.ksassoc.com


# BOUNDARY SURVEY

OF

SUBLOT NOs. 17 & 18

IN H. VIETS ADDITION - P.V. 1 P. 38

CITY OF OBERLIN COUNTY OF LORAIN STATE OF OHIO

APRIL 27, 2001

JOB NO. 02255

DWG. NAME [illegible]