FED. RD. DIVISION	STATE	PROJECT	
2	OHIO		

352

6
30

LOR. 20/10 - 8.21/8.63
Property Map
Scale: 1" = 200'
SOLD AS LOR.-20-8.58

09-00-090-A & B

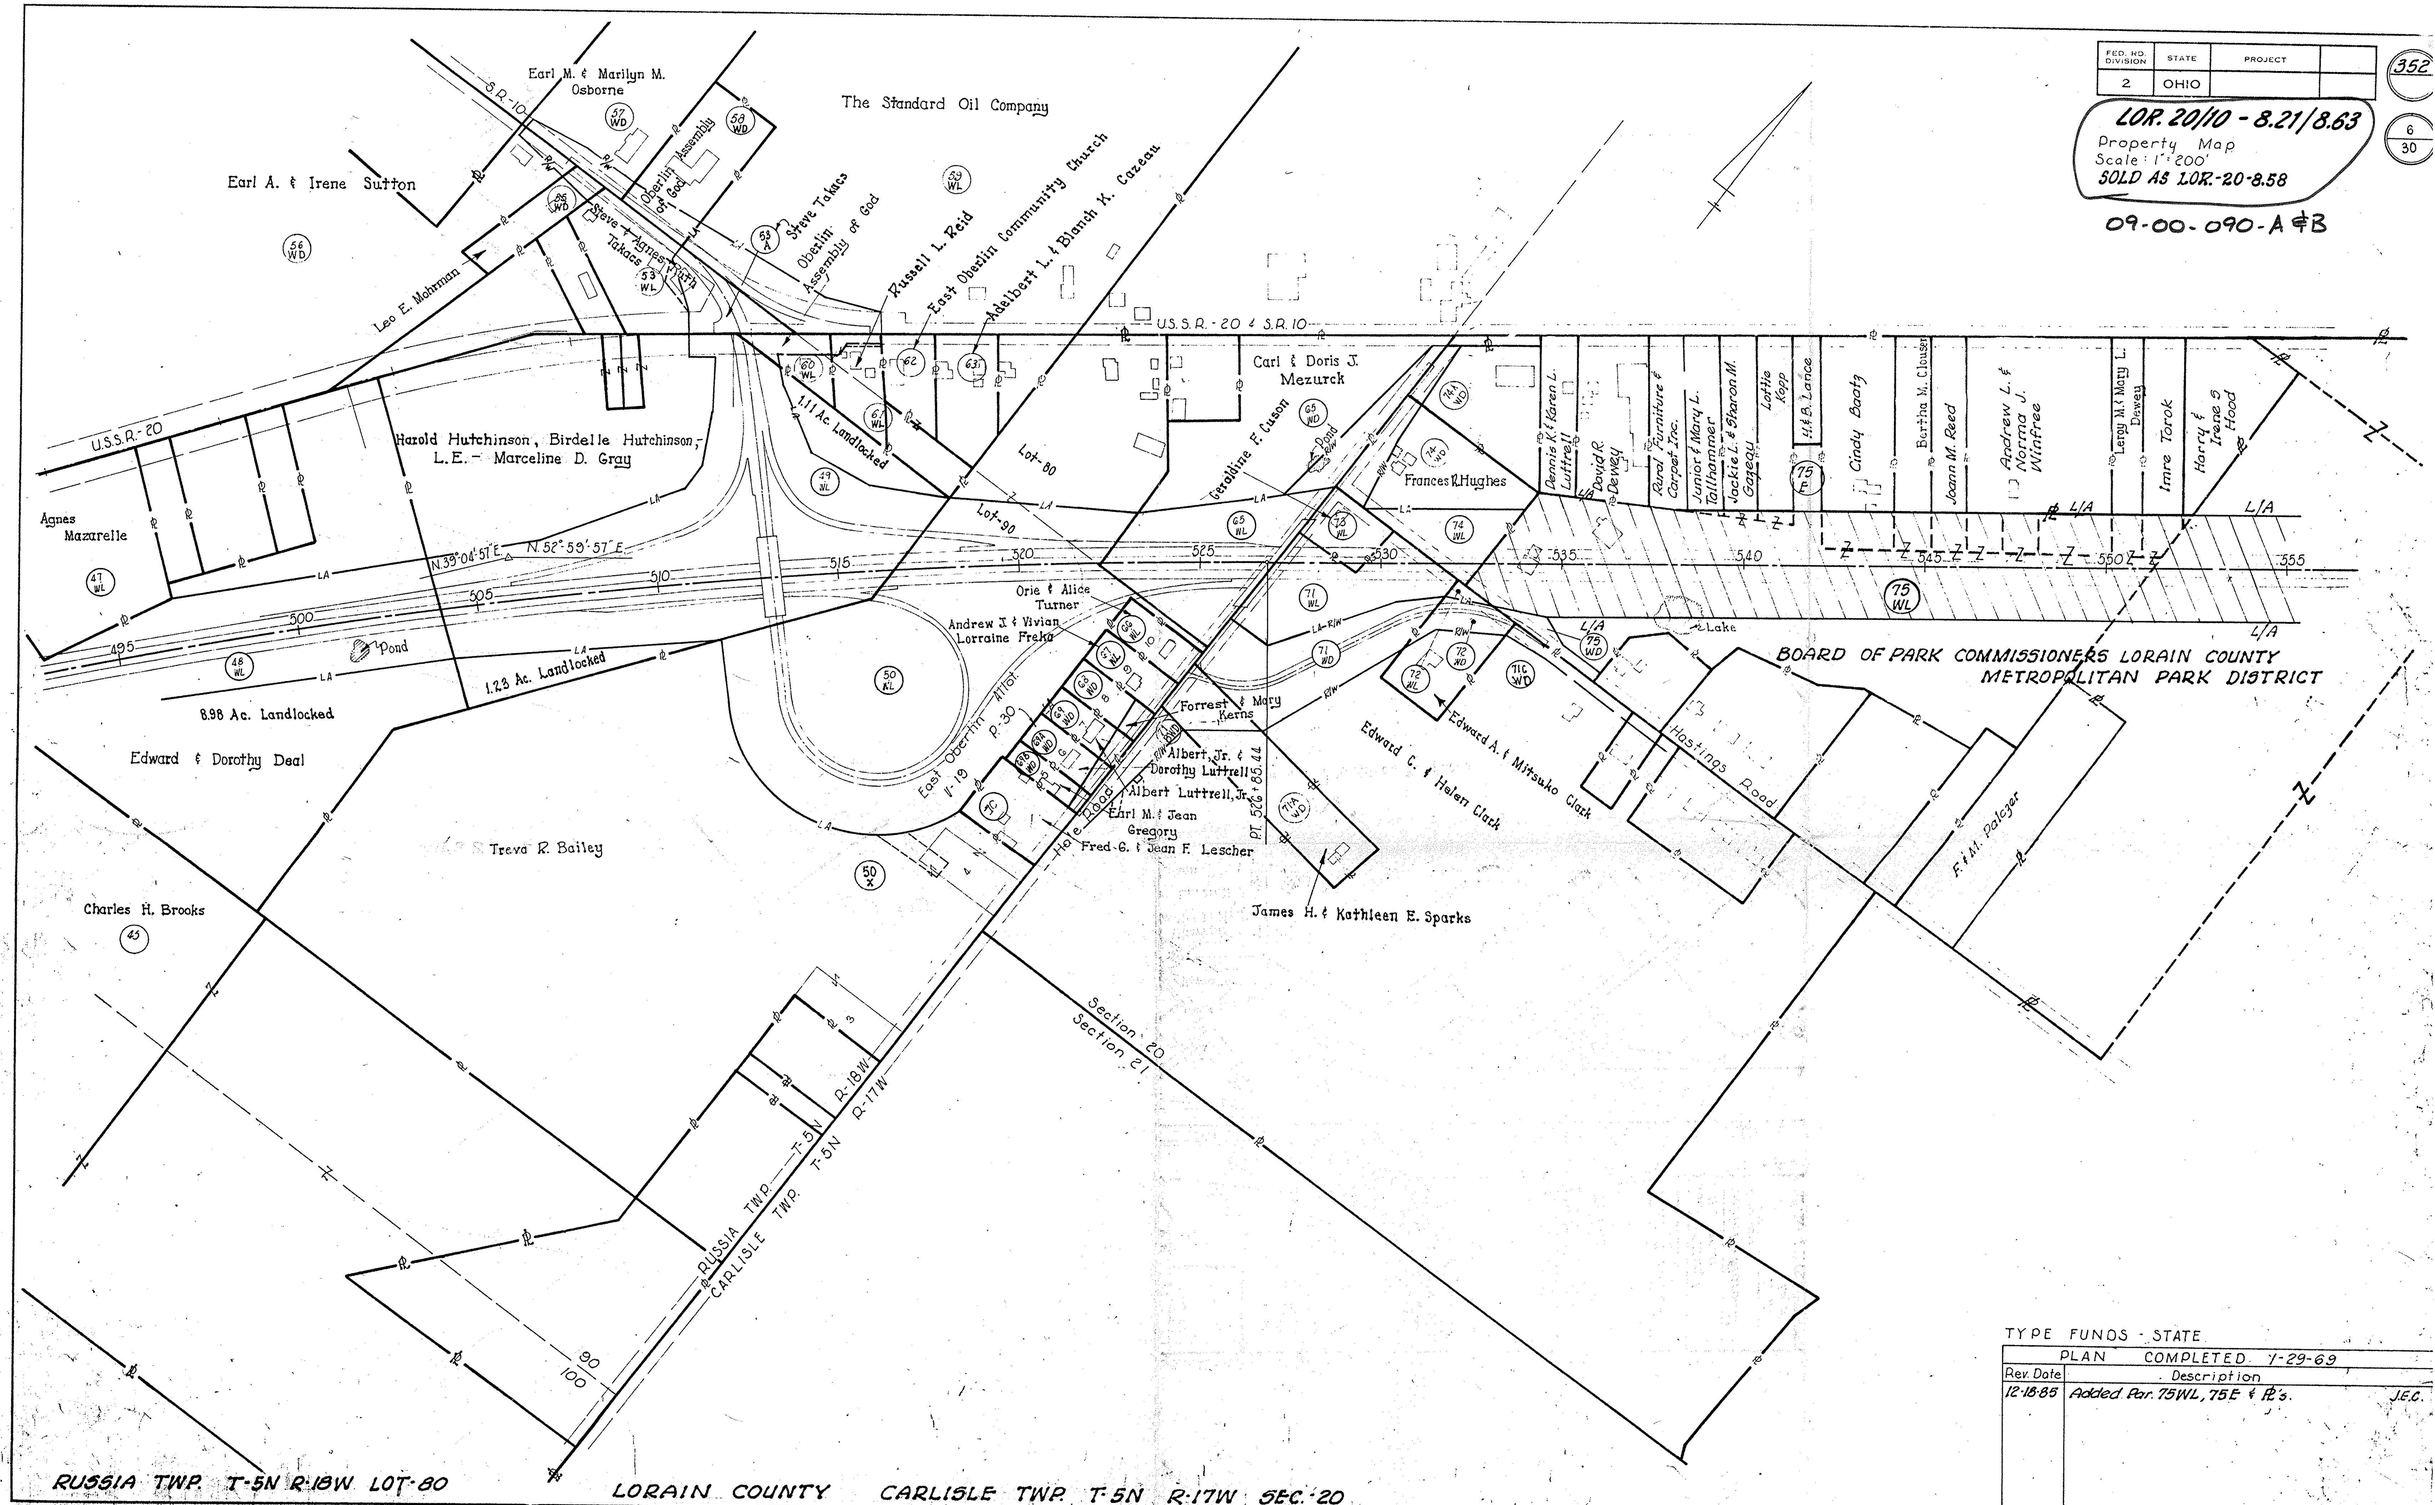

TYPE FUNDS - STATE

PLAN COMPLETED 1-29-69		
Rev. Date	Description	
12-18-85	Added Par. 75WL, 75E & R/W's.	J.E.C.

PROPERTY MAP

RUSSIA TWP. T-5N R-18W LOT-80 LORAIN COUNTY CARLISLE TWP. T-5N R-17W SEC.-20

LOR. 20/10 - 8.21/8.63 PART I SOLD AS LOR.-20-8.58 SHEET 6 OF 30