LAUNDON . SIMON . CAHL & ASSOC. INC.
CONSULTING ENGINEERS & SURVEYORS
ELYRIA, OHIO 44035

SURVEY FOR:

ARTHUR H. CLARK

Orig. Lot 96	City of OBERLIN	Date DEC. 1, '89 Scale 1"=100'
Orig. Sec	Village of	Dwn. by R.G.S. Chkd. by K.D.
Tract	County of LORAIN	Job No. 89-1902 F.B.
Township of RUSSIA	State of OHIO	Printed

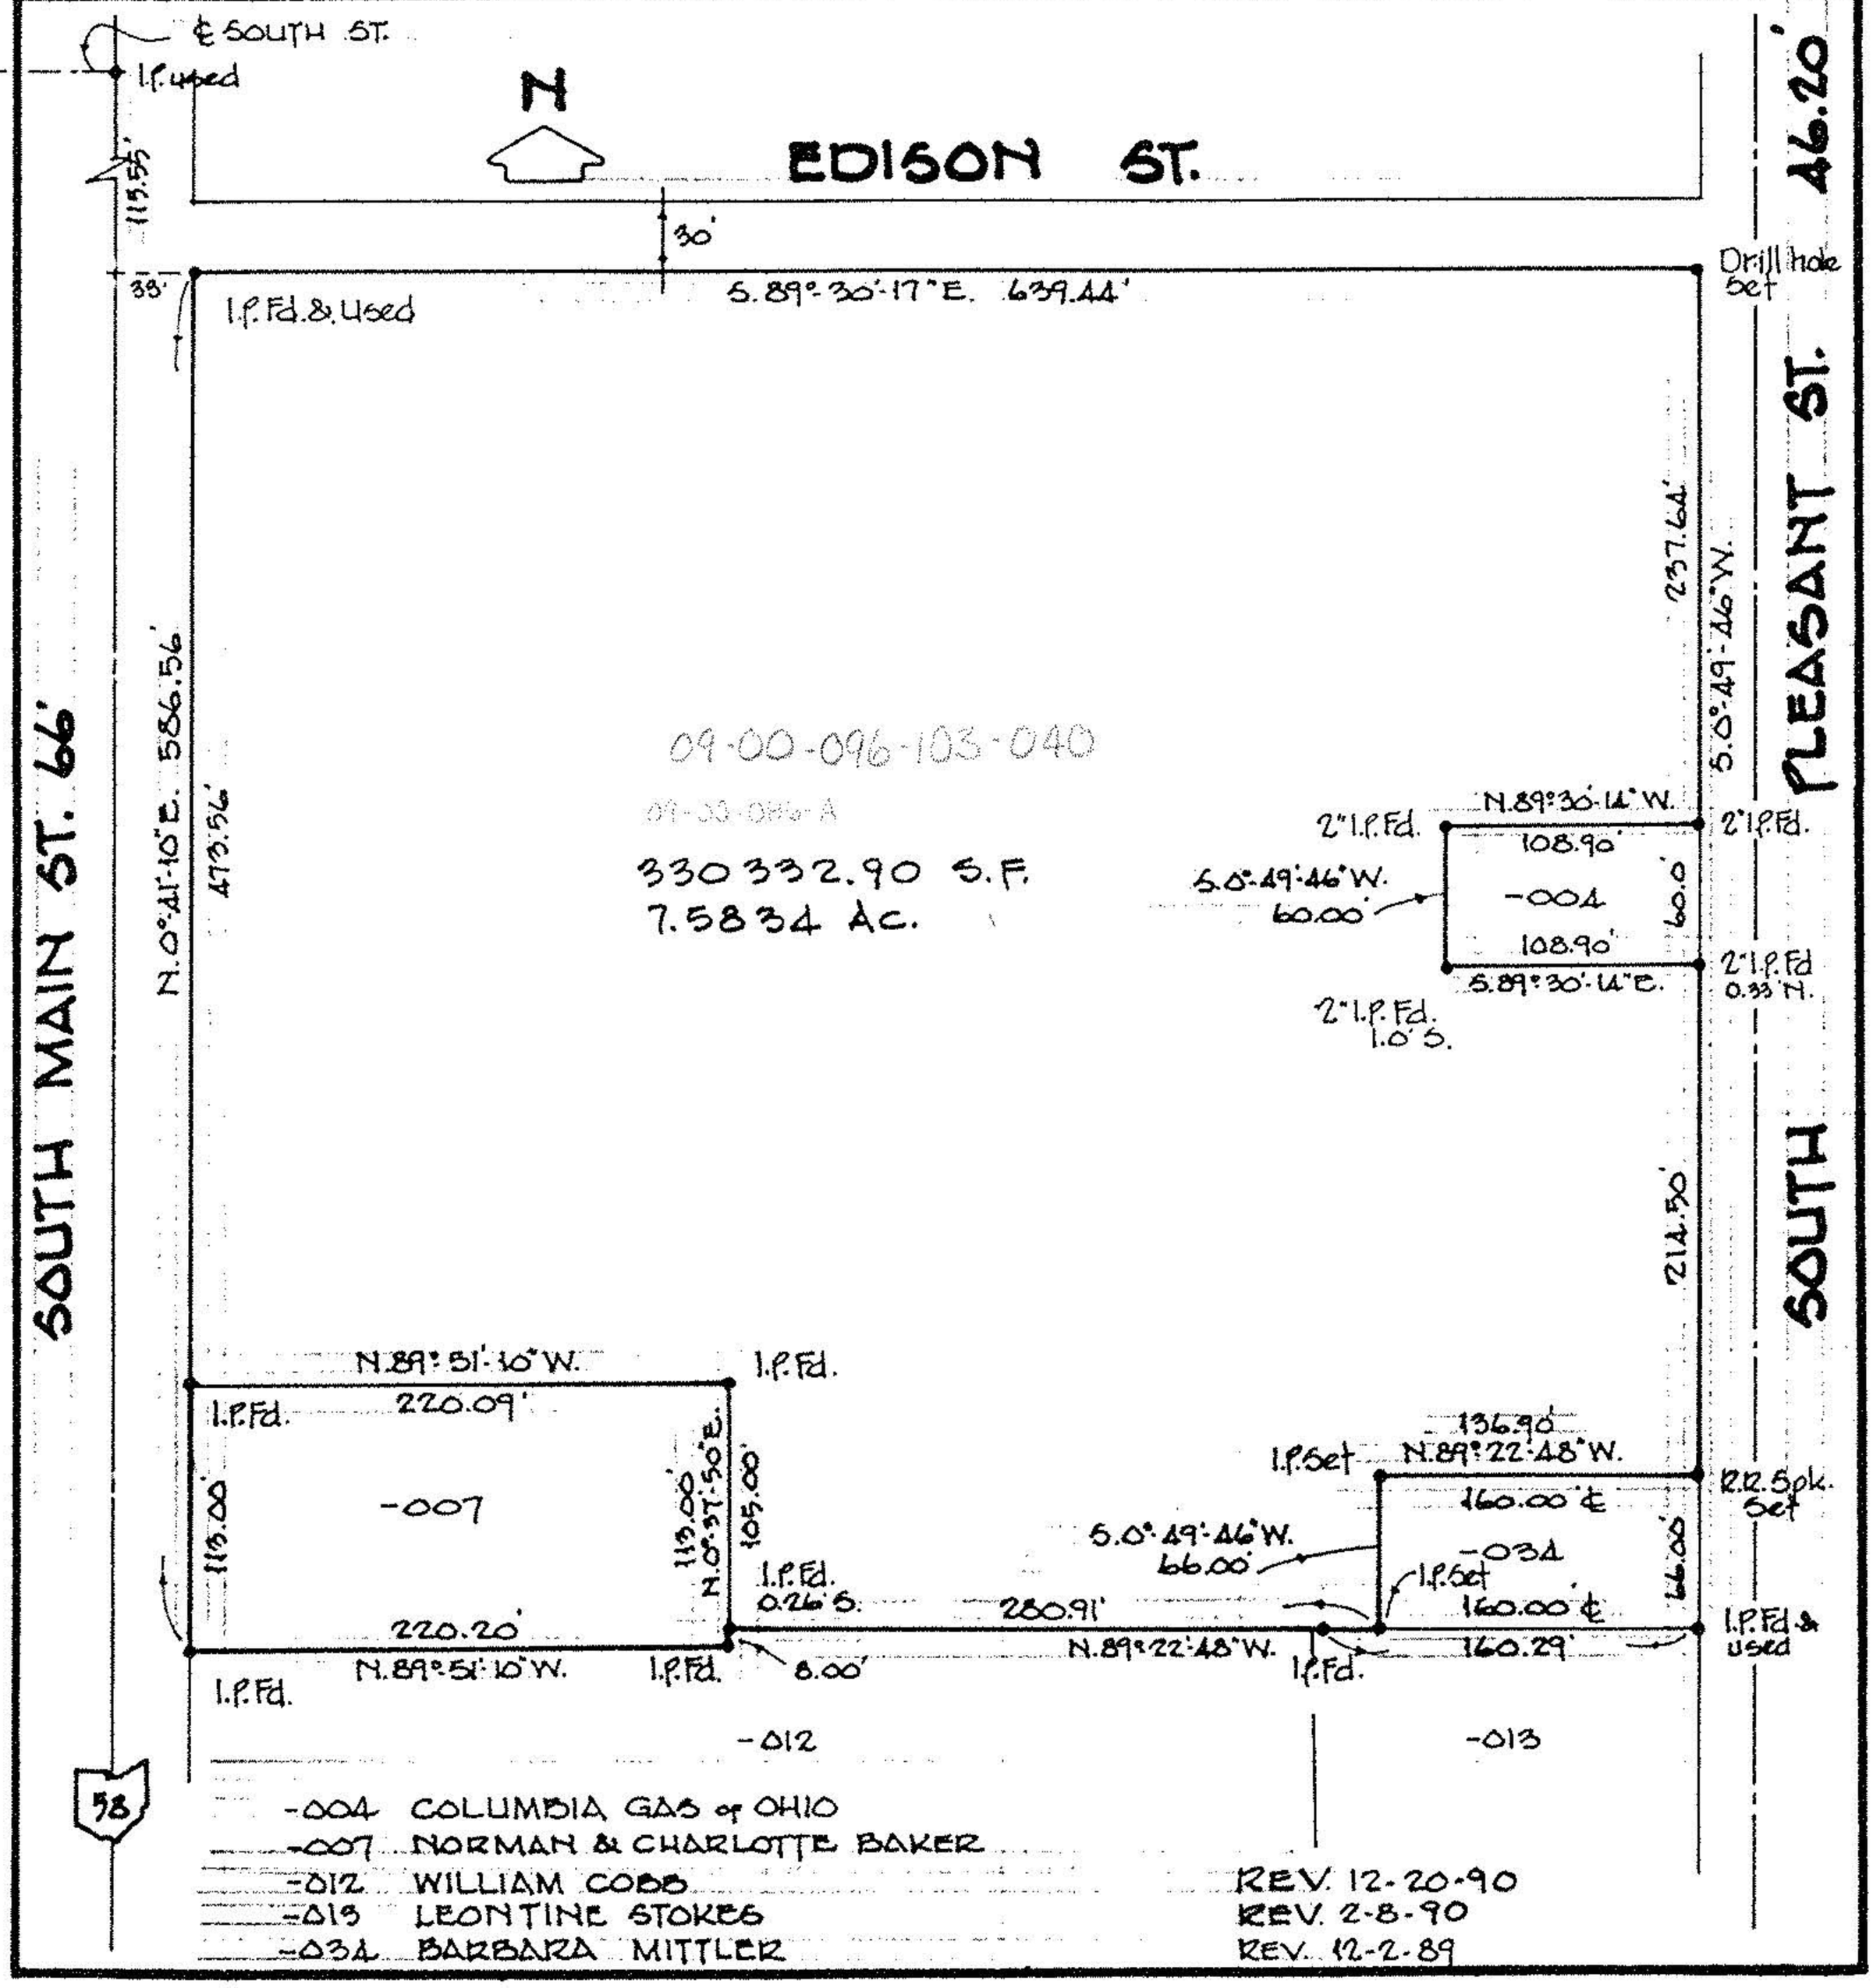

-004 COLUMBIA GAS of OHIO
-007 NORMAN & CHARLOTTE BAKER
-012 WILLIAM COBB
-013 LEONTINE STOKES
-034 BARBARA MITTLER

REV. 12-20-90
REV. 2-8-90
REV. 12-2-89