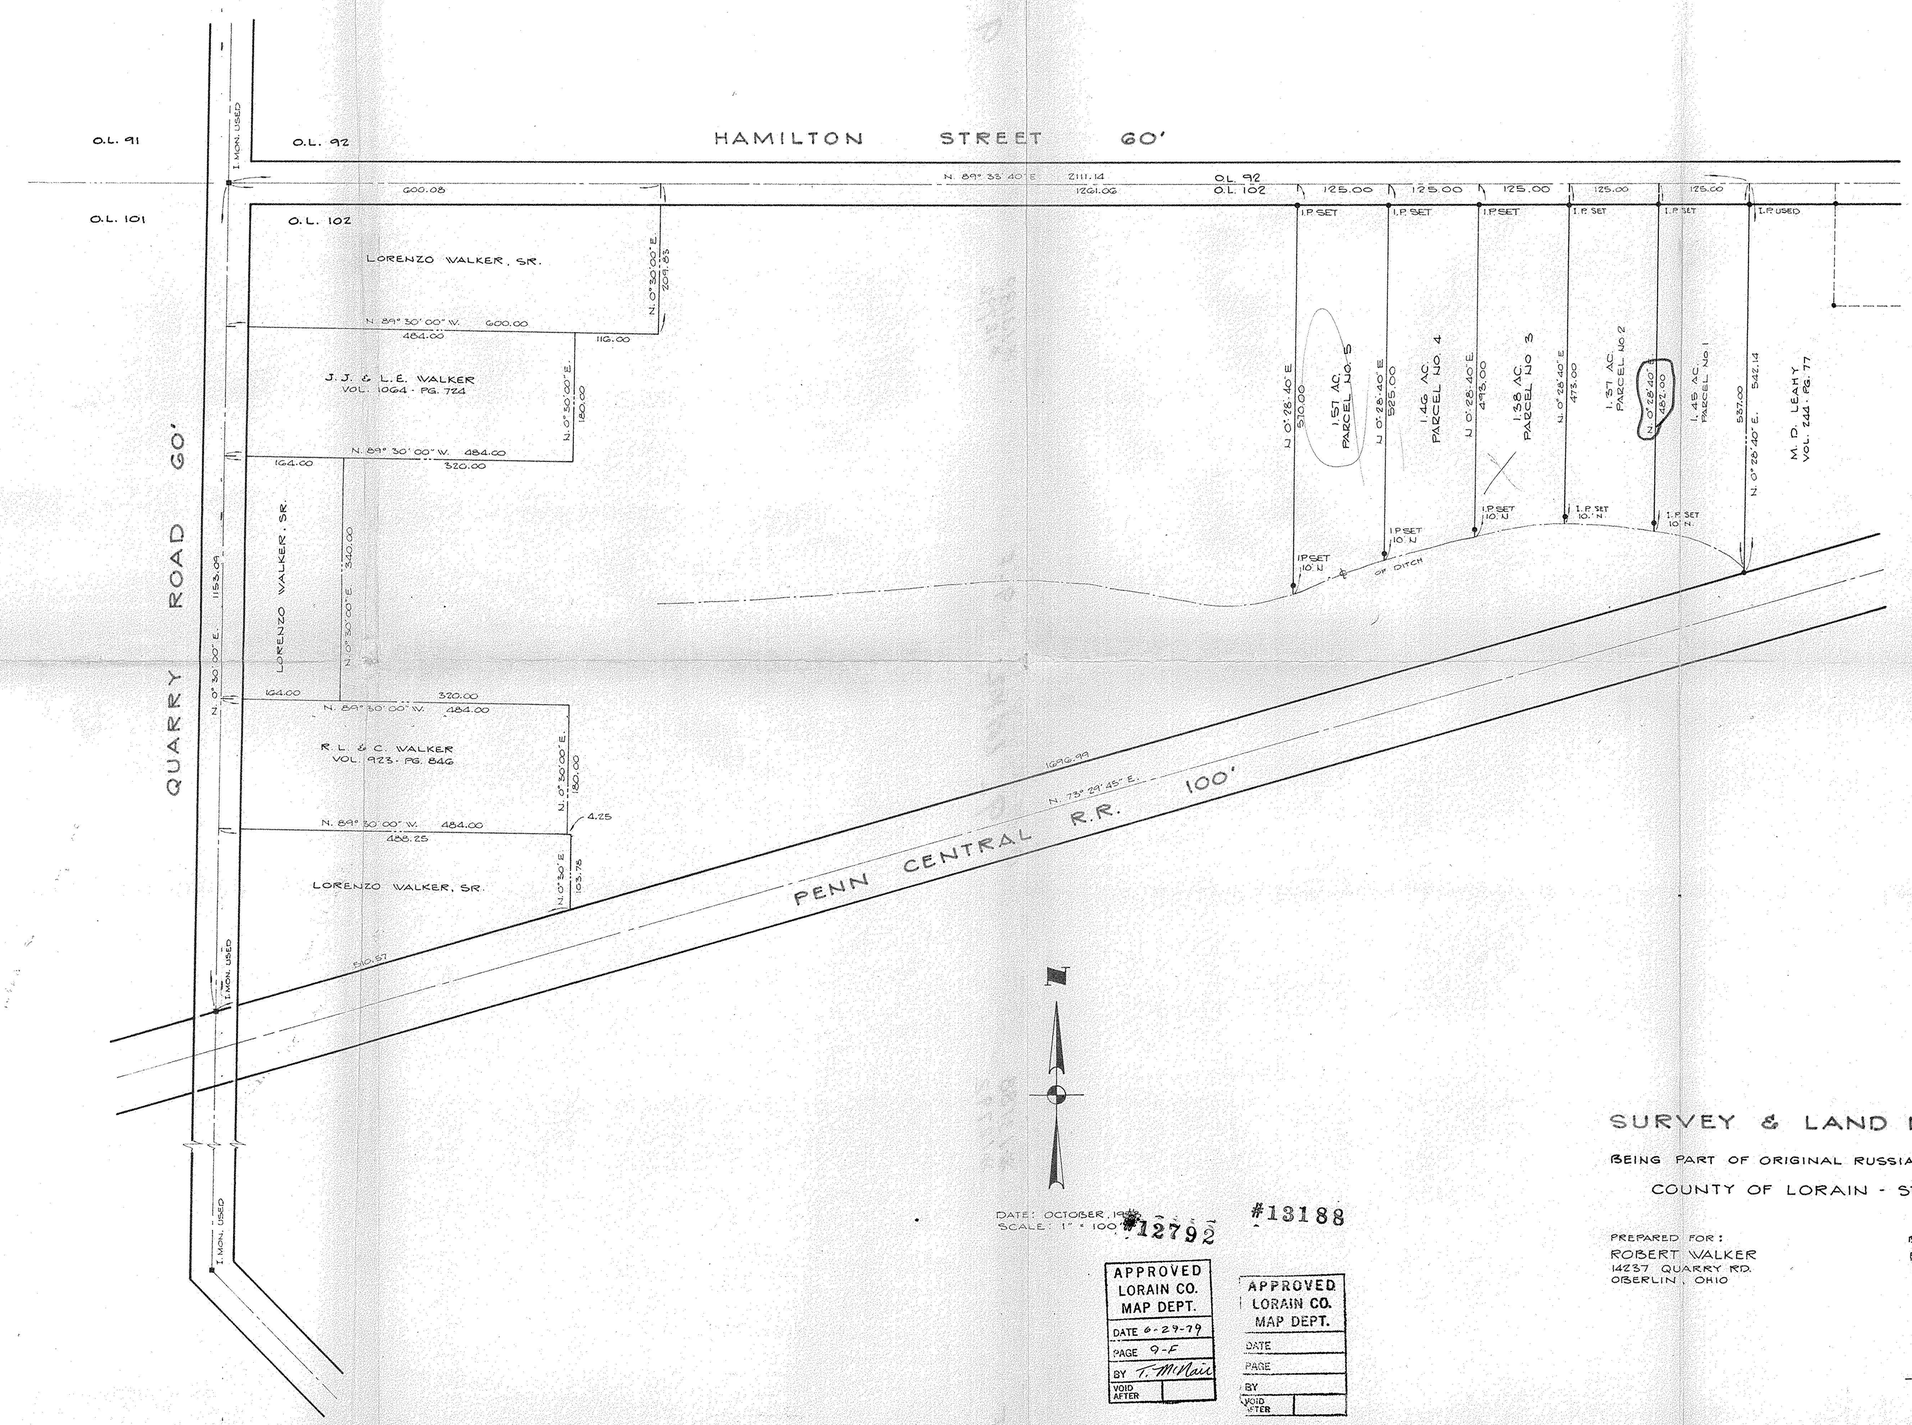

DATE: OCTOBER, 19
SCALE: 1" = 100'

#12792

#13188

APPROVED LORAIN CO. MAP DEPT.
DATE 6-29-79
PAGE 9-F
BY T. McNair
VOID AFTER

APPROVED LORAIN CO. MAP DEPT.
DATE
PAGE
BY
VOID AFTER

SURVEY & LAND PARTITION

BEING PART OF ORIGINAL RUSSIA TOWNSHIP LOT 102

COUNTY OF LORAIN - STATE OF OHIO

PREPARED FOR:
ROBERT WALKER
14237 QUARRY RD.
OBERLIN, OHIO

BY:
FOOR & ASSOCIATES, INC.
LAND SURVEYORS
NORTH RIDGEVILLE, OHIO

Robert D. Martin

STATE OF OHIO
ROBERT D. MARTIN
5139
REGISTERED SURVEYOR

REVISED 5-3-79 ADDED PCLS. 3,4 & 5

78-122