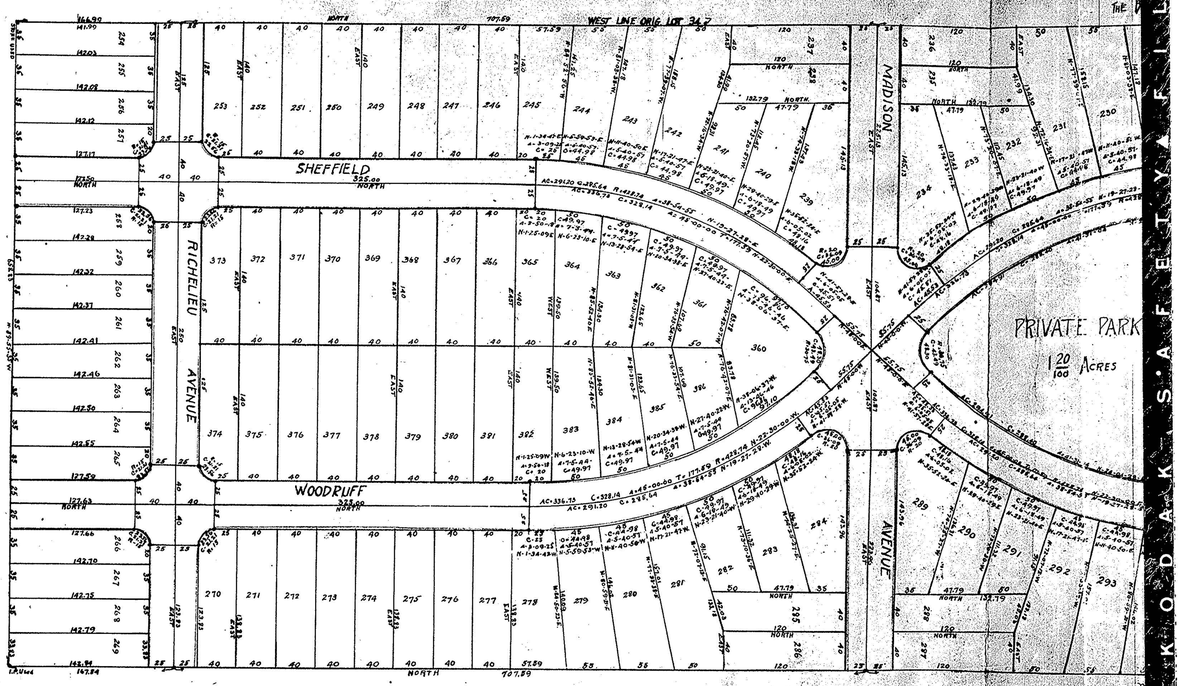

THE BORDER CITIES CO'S
SHORE SUBDIVISION & BUCKEYE COUNTRY CLUB

SITUATED IN THE VILLAGE OF SHEFFIELD LAKE COUNTY OF LORAIN AND STATE OF OHIO AND KNOWN AS BEING PART OF ORIGINAL LOT Nº 34.

DISTANCES ARE GIVEN FEET AND DECIMAL PARTS THEREOF MONUMENTS WERE FOUND OR SET AT ALL POINTS INDICATED HEREON STONES (o) IRON PINS (•)

— ALL OF WHICH I CERTIFY TO BE CORRECT

CLEVELAND OHIO APRIL - 1924 SCALE 1" = 50 FT.

C.W. COURTNEY - CIVIL ENGINEER

R.S. Jackson — ASSISTANT

Received for transfer April 29 - 1924

THE BORDER CITIES COMPANY'S SHORE SUBDIVISION VOL. 10 - PG. 30.

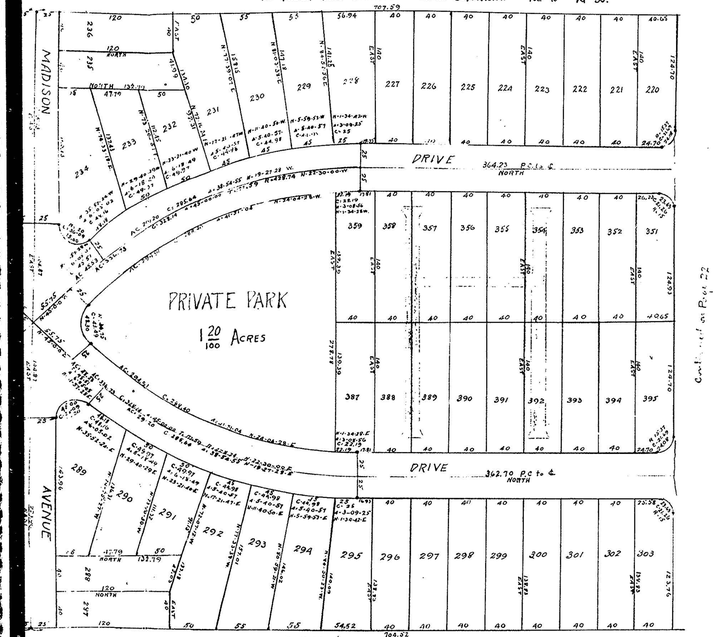

Continued on Page 22

NTRY CLUB

NG PART OF ORIGINAL LOT Nº 34

GINEER

ASSISTANT

No. 150810.

OWNER- We, the undersigned owners of the land shown on this plat do hereby accept this subdivision of the same and dedicate to public use the streets as shown hereon colored with yellow shade. The Border Cities Company By Leonard Dudley Vice President By S. F. Shumlanski, Secretary

State of Ohio, County of Cuyahoga s.s. Before me a Notary Public in and for said County, personally appeared the above named persons Leonard Dudley, Vice President and S. F. Shumlanski Secretary of The Border Cities Company, owners of the land shown on this plat, who acknowledged that did sign the foregoing instrument and that the same was their free act and deed and the free act and deed of The Border Cities Company. In testimony whereof I have hereunto set my hand and official seal at Cleveland, Ohio this 15th day of April 1924 Frank H. Brandt Notary Public (Seal)

MORTGAGEE. I, the undersigned mortgagee of the land shown on this plat, do hereby accept this subdivision of the same and dedicate to public use, the streets as shown hereon colored with yellow shade. By H. E. Woodruff Mortgagee.

State of Ohio, County of Lorain s.s. Before me a Notary Public in and for said County, personally appeared the above named person, H. E. Woodruff mortgagee of the land shown hereon, who acknowledged that he did sign the foregoing instrument and that the same was his free act and deed. In testimony whereof I have hereunto set my hand and official seal at Sheffield Ohio this 15th day of April 1924. Geo. A. Hilbert, Notary Public (Seal)

This is to certify that the above plat was approved for record purpose only by the Council of the Village of Sheffield Lake by Ordinance No 152 passed this 15th day of April 1924. Frank J. Field Village Clerk (Seal)

Received for transfer April 29 - 1924
M. M. Nelly, County Auditor
By

Received for record April 29 1924 at 10 hr 0 M. Recorded May 23 - 1924 Fee $ 13.40
Wm. E. Mitchell County Recorder

VOL. 11 PG. 22