FED. RD. DIVISION	STATE	PROJECT	
2	OHIO		

351

5/30

LOR. 20/10 - 8.21/8.63
Property Map
Scale: 1" = 200'
SOLD AS LOR.-20-8.58

09-00-099-A

UTILITY OWNERS

1. Buckeye Pipe Line Company.....South Dixie Highway Lima, Ohio
2. City of Oberlin.....Oberlin, Ohio
3. Ohio Fuel Gas Company.....99 North Front St. Columbus, Ohio
4. Northern Ohio Telephone Company.....117 North Sandusky St. Bellevue, Ohio
5. Elyria Telephone Company.....363 Third St. Elyria, Ohio
6. Ohio Edison Company.....47 North Main St. Akron, Ohio
7. Oberlin Muncipical Light & Power Company.....389 South Professor Oberlin, Ohio
8. Lorain Medina Rural Electric Company.....Box 58 Wellington, Ohio

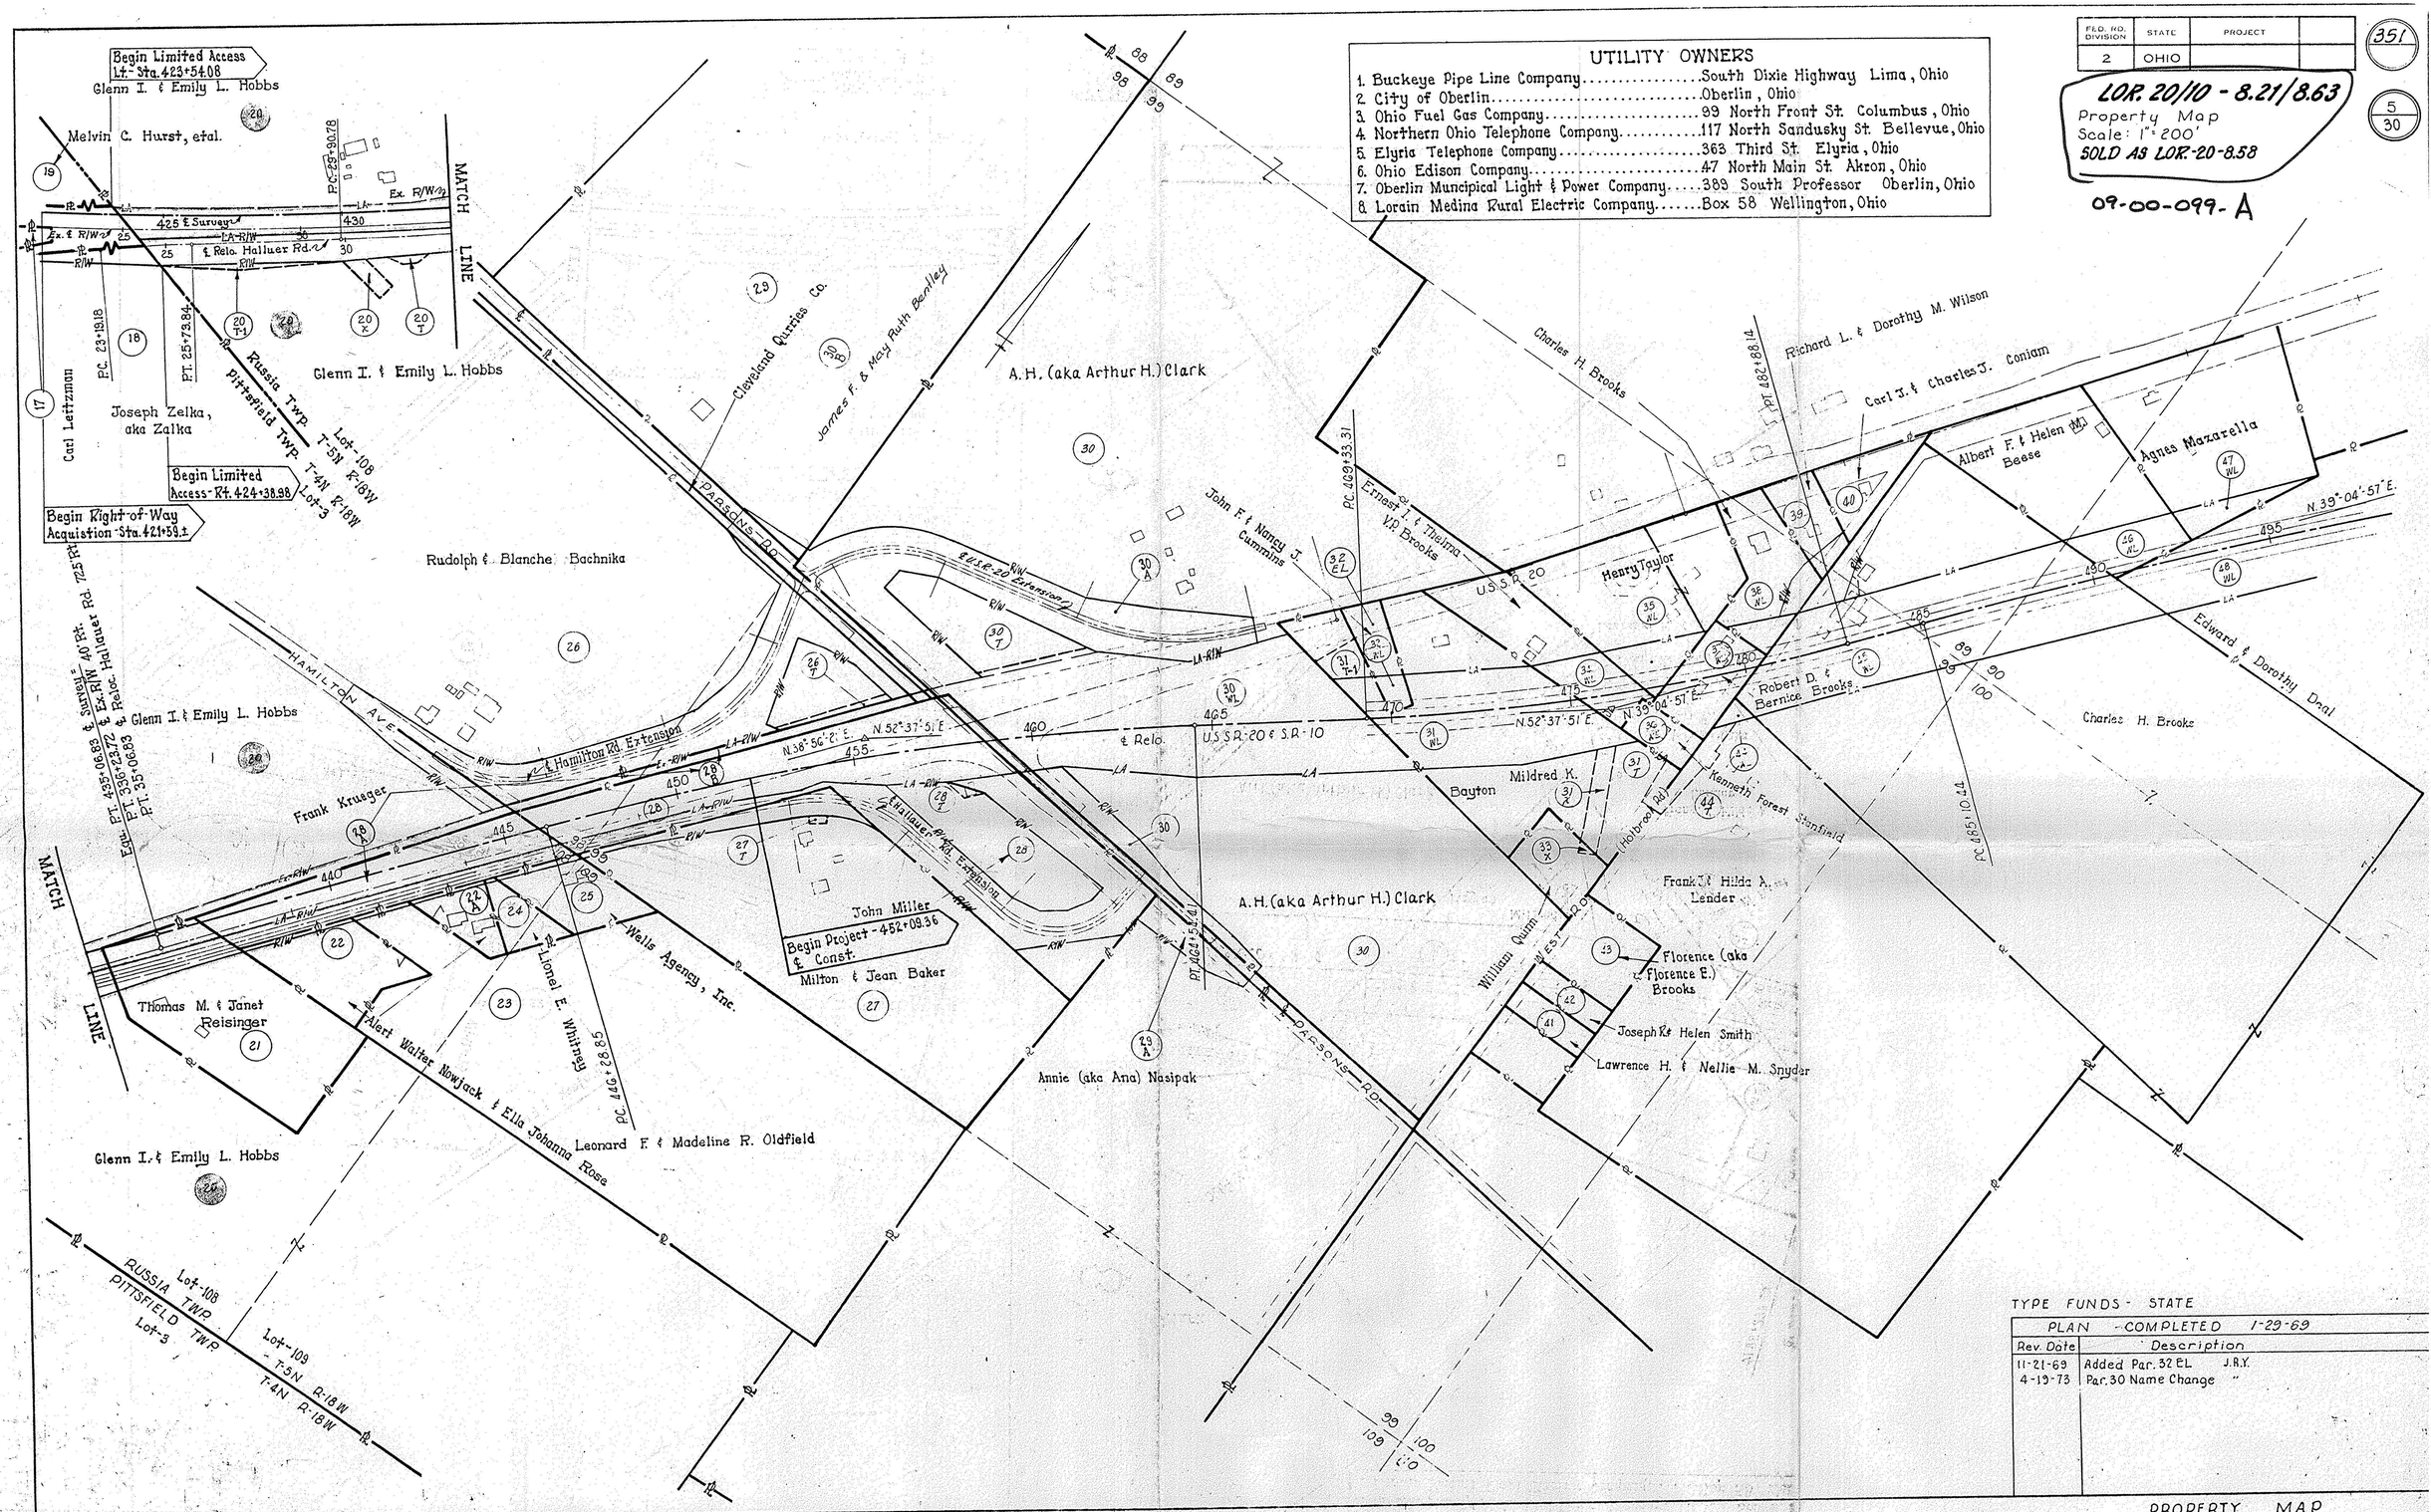

TYPE FUNDS - STATE

PLAN - COMPLETED 1-29-69

Rev. Date	Description
11-21-69	Added Par. 32 EL J.R.Y.
4-19-73	Par. 30 Name Change "

PROPERTY MAP

LOR. 20/10 - 8.21/8.63 PART I SOLD AS LOR.-20-8.58 SHEET 5 OF 30