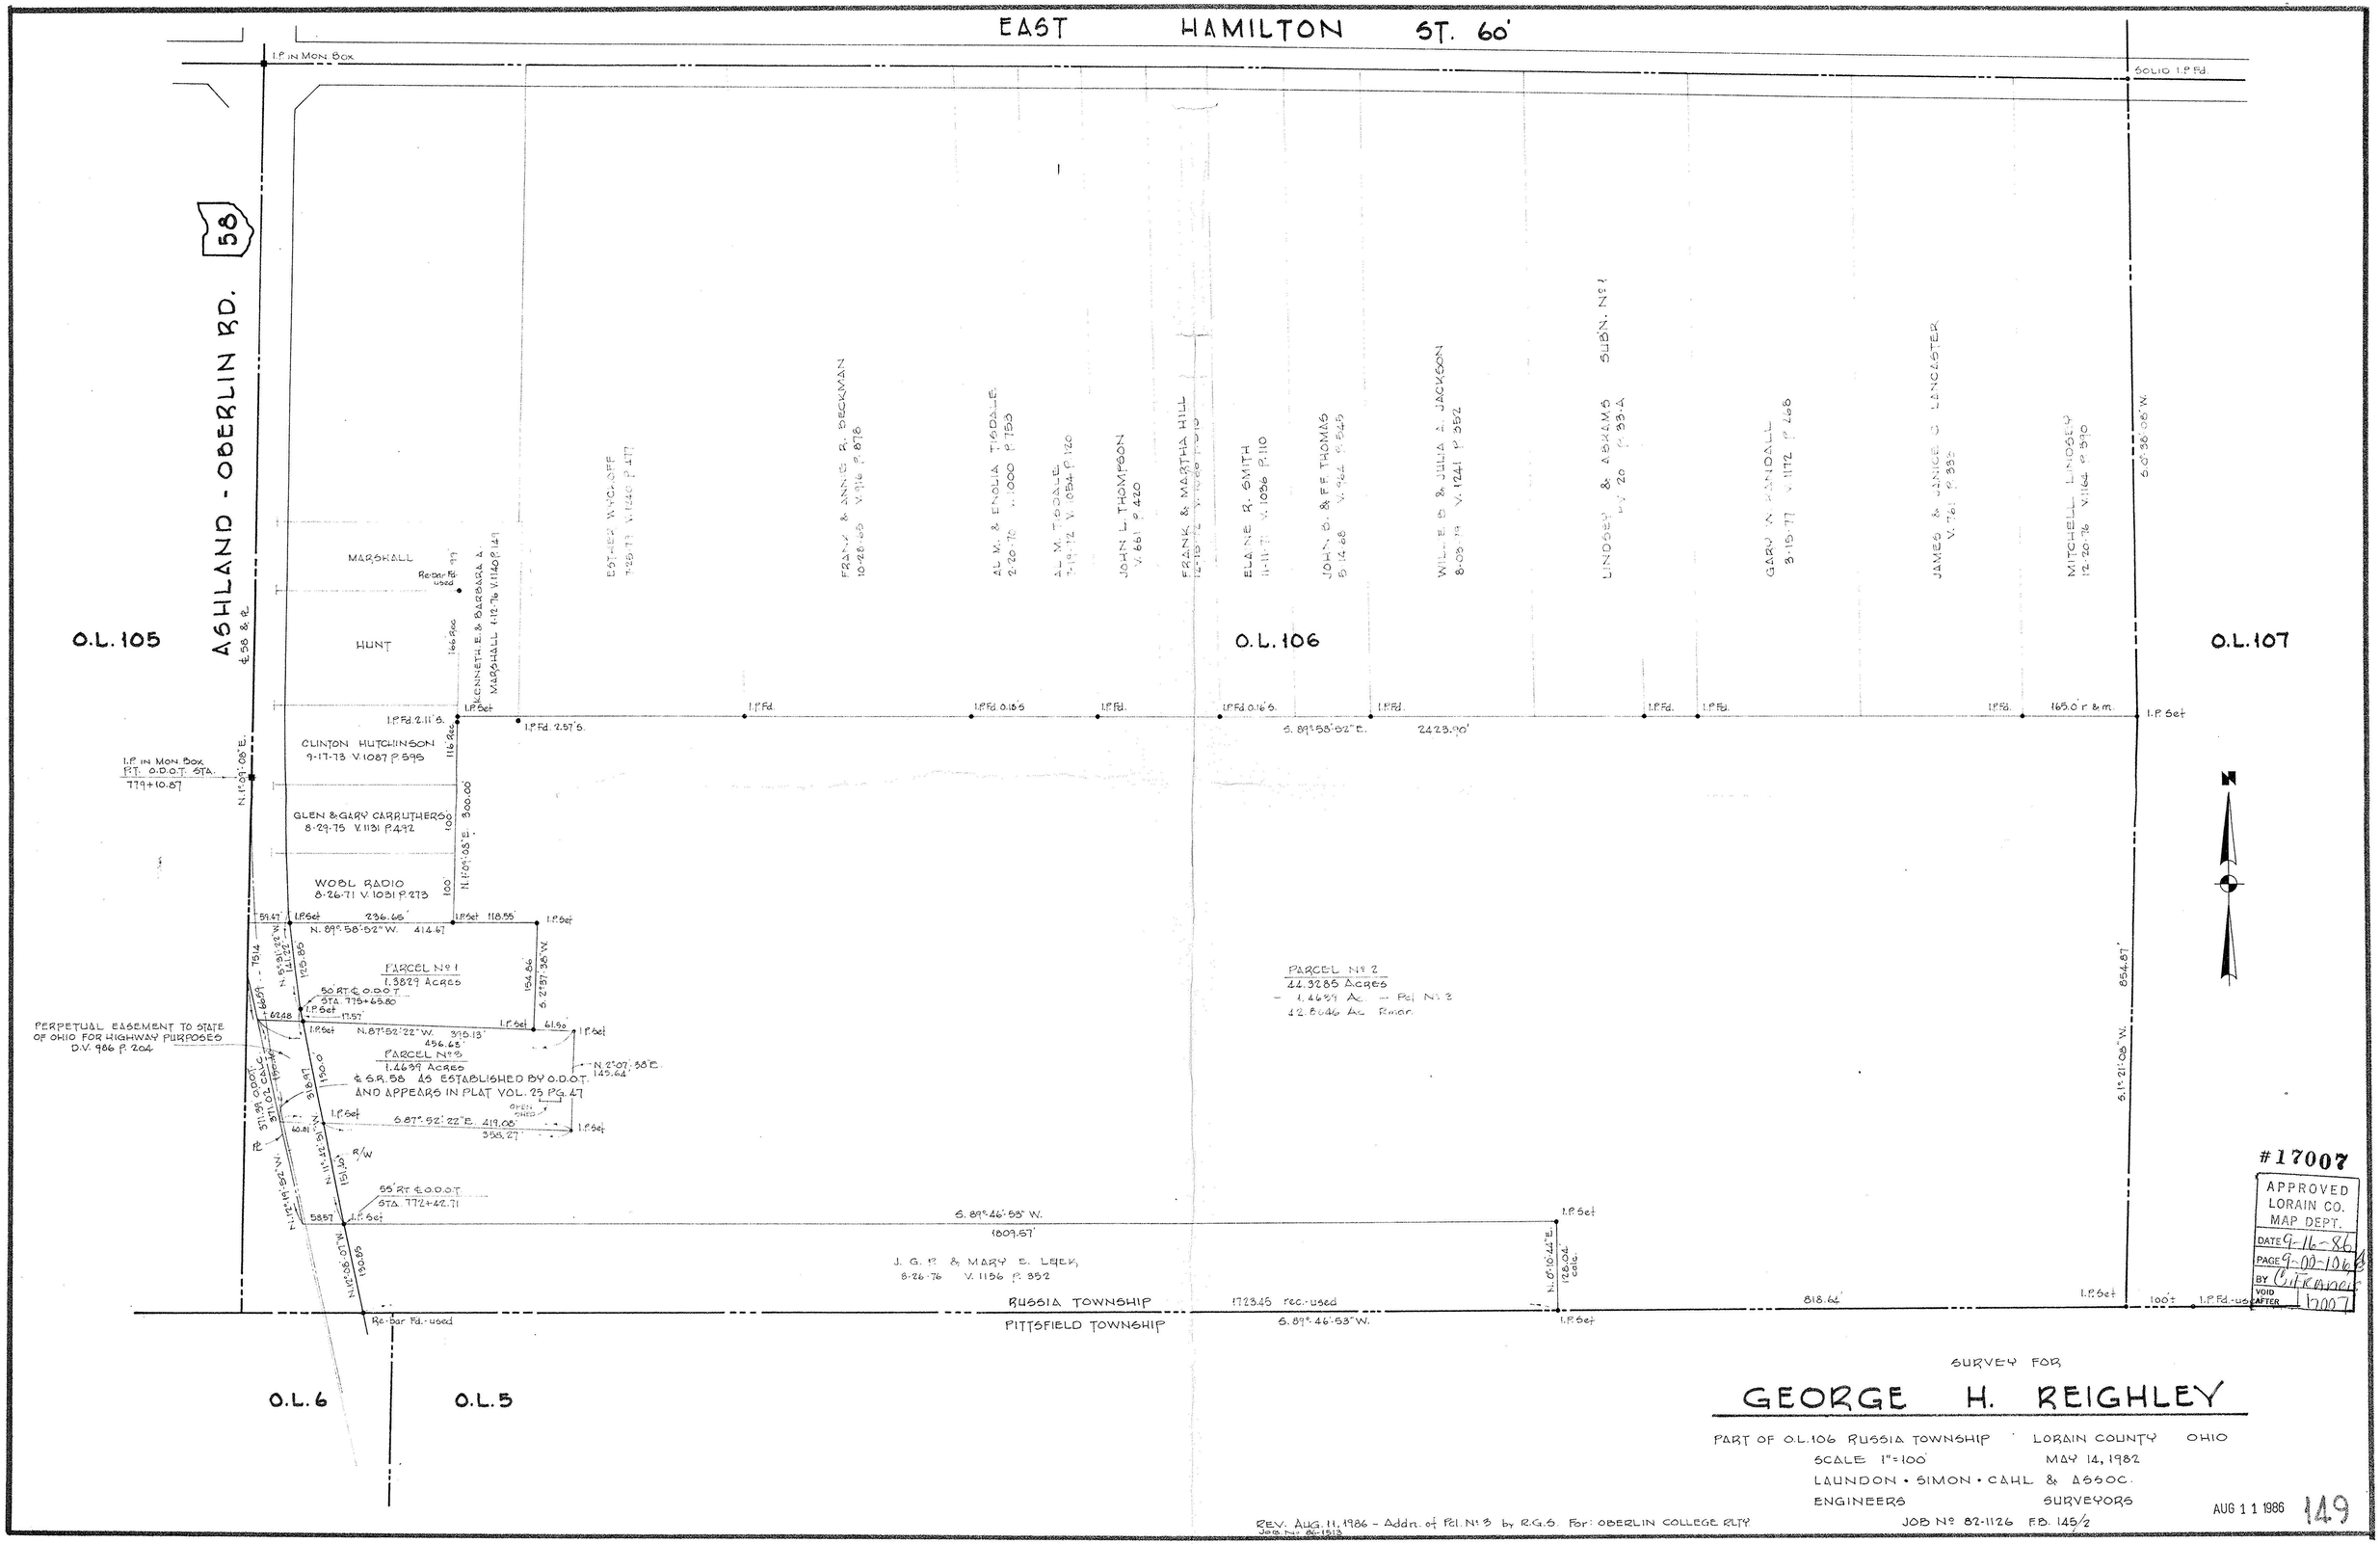

SURVEY FOR

GEORGE H. REIGHLEY

PART OF O.L. 106 RUSSIA TOWNSHIP LORAIN COUNTY OHIO

SCALE 1" = 100' MAY 14, 1982

LANDON • SIMON • CAHL & ASSOC.

ENGINEERS SURVEYORS

JOB No. 82-1126 F.B. 145/2

REV. AUG. 11, 1986 - Addn. of Pcl. No. 3 by R.G.S. For: OBERLIN COLLEGE RLTY
Job No. 86-1513

AUG 11 1986 149