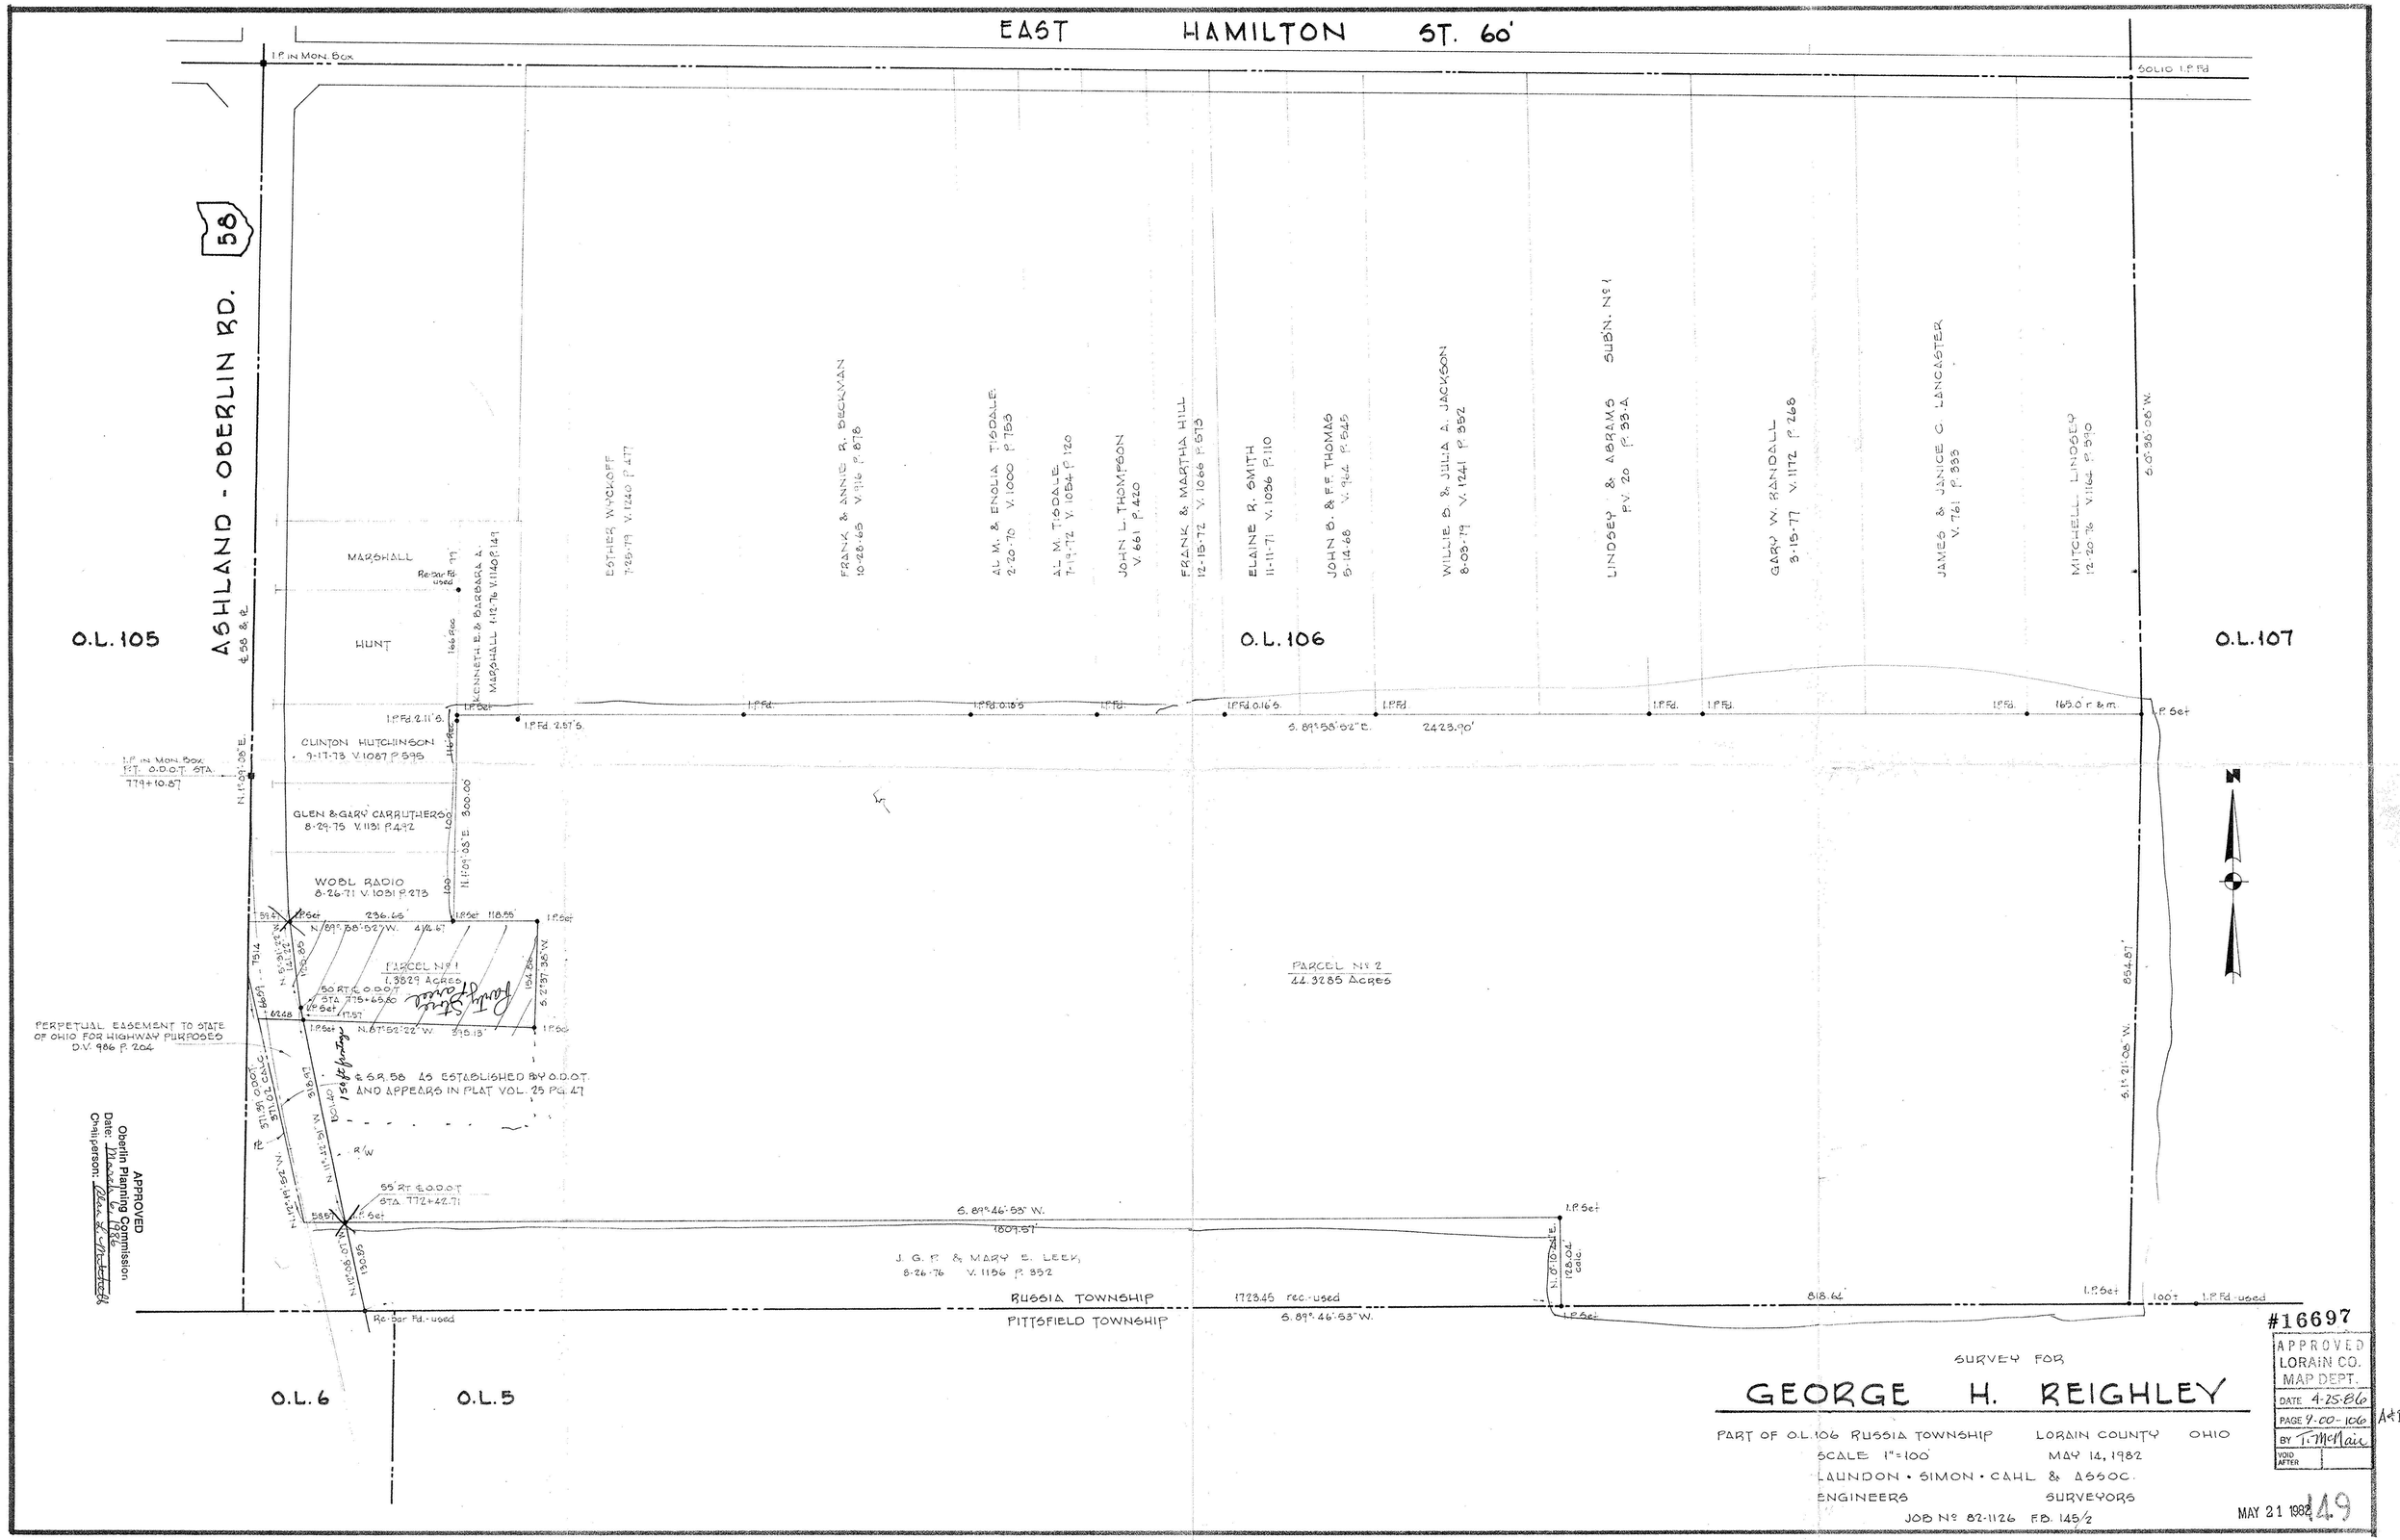
EAST HAMILTON ST. 60'
I.P. IN MON. BOX
SOLID I.P. Fd
ASHLAND - OBERLIN RD.
58
O.L. 105
O.L. 106
O.L. 107
O.L. 6
O.L. 5
MARSHALL
HUNT
Re-bar Fd. used
KENNETH E. & BARBARA A. MARSHALL 1-12-76 V.1140 P.147
ESTHER WYCKOFF 7-25-79 V.1240 P.477
FRANK & ANNIE R. BECKMAN 10-28-65 V.916 P.878
AL M. & ENOLIA TISDALE 2-20-70 V.1000 P.753
AL M. TISDALE 7-19-72 V.1054 P.120
JOHN L. THOMPSON V.661 P.420
FRANK & MARTHA HILL 12-15-72 V.1066 P.573
ELAINE R. SMITH 11-11-71 V.1086 P.110
JOHN B. & F.F. THOMAS 5-14-68 V.962 P.545
WILLIE D. & JULA A. JACKSON 8-03-79 V.1241 P.352
LINDSEY & ABRAMS SUBN. Nº 1 P.V. 26 P.33-A
GARY W. RANDALL 3-15-77 V.1172 P.268
JAMES & JANICE C. LANCASTER V.761 P.333
MITCHELL LINDSEY 12-20-76 V.1164 P.590
S. 0°36'06" W.
I.P. Fd. 2.11' S.
I.P. Set
I.P. Fd. 2.57' S.
I.P. Fd. 0.16' S.
S. 89°58'52" E. 2423.90'
165.0' r & m.
CLINTON HUTCHINSON 9-17-73 V.1087 P.595
I.P. IN MON. BOX P.T. O.D.O.T. STA. 779+10.87
N. 1°01'06" E.
GLEN & GARY CARRUTHERS 8-29-75 V.1191 P.492
300.00
N. 1°09'03" E.
WOBL RADIO 8-26-71 V.1031 P.273
236.66'
118.55'
N. 89°58'52" W. 414.67'
PARCEL Nº 1
1.3829 ACRES
50' RT. E.O.D.O.T. STA. 775+69.80
1/2" Set
17.57'
N. 67°52'22" W. 235.13'
154.86'
S. 21°37'38" W.
PARCEL Nº 2
44.3285 ACRES
854.87'
S. 1°21'06" W.
PERPETUAL EASEMENT TO STATE OF OHIO FOR HIGHWAY PURPOSES D.V. 986 P. 204
℄ S.R. 58 AS ESTABLISHED BY O.D.O.T. AND APPEARS IN PLAT VOL. 25 PG. 47
1.54 ac. footage
R/W
55' RT. E.O.D.O.T. STA. 772+42.71
S. 89°46'53" W.
1809.57'
J. G. P. & MARY E. LEEK, 8-26-76 V.1156 P.552
N. 0°10'02" E. 128.04' calc.
RUSSIA TOWNSHIP
PITTSFIELD TOWNSHIP
1723.45 rec.-used
818.62'
100'
I.P. Fd.-used
Re-bar Fd.-used
APPROVED
Oberlin Planning Commission
Date: March 6, 1986
Chairperson: Alan L. Winchester
SURVEY FOR
GEORGE H. REIGHLEY
PART OF O.L. 106 RUSSIA TOWNSHIP LORAIN COUNTY OHIO
SCALE 1" = 100'
MAY 14, 1982
LAUNDON • SIMON • CAHL & ASSOC.
ENGINEERS SURVEYORS
JOB Nº 82-1126 F.B. 145/2
#16697
APPROVED
LORAIN CO.
MAP DEPT.
DATE 4-25-86
PAGE 9-00-106 A+B
BY T. McNair
VOID AFTER
MAY 21 1982
49