PLAT OF BOUNDARY SURVEY

JAMES L. THOMPSON

PART OF ORIGINAL RUSSIA TOWNSHIP LOT 96

CITY OF OBERLIN, LORAIN COUNTY, OHIO

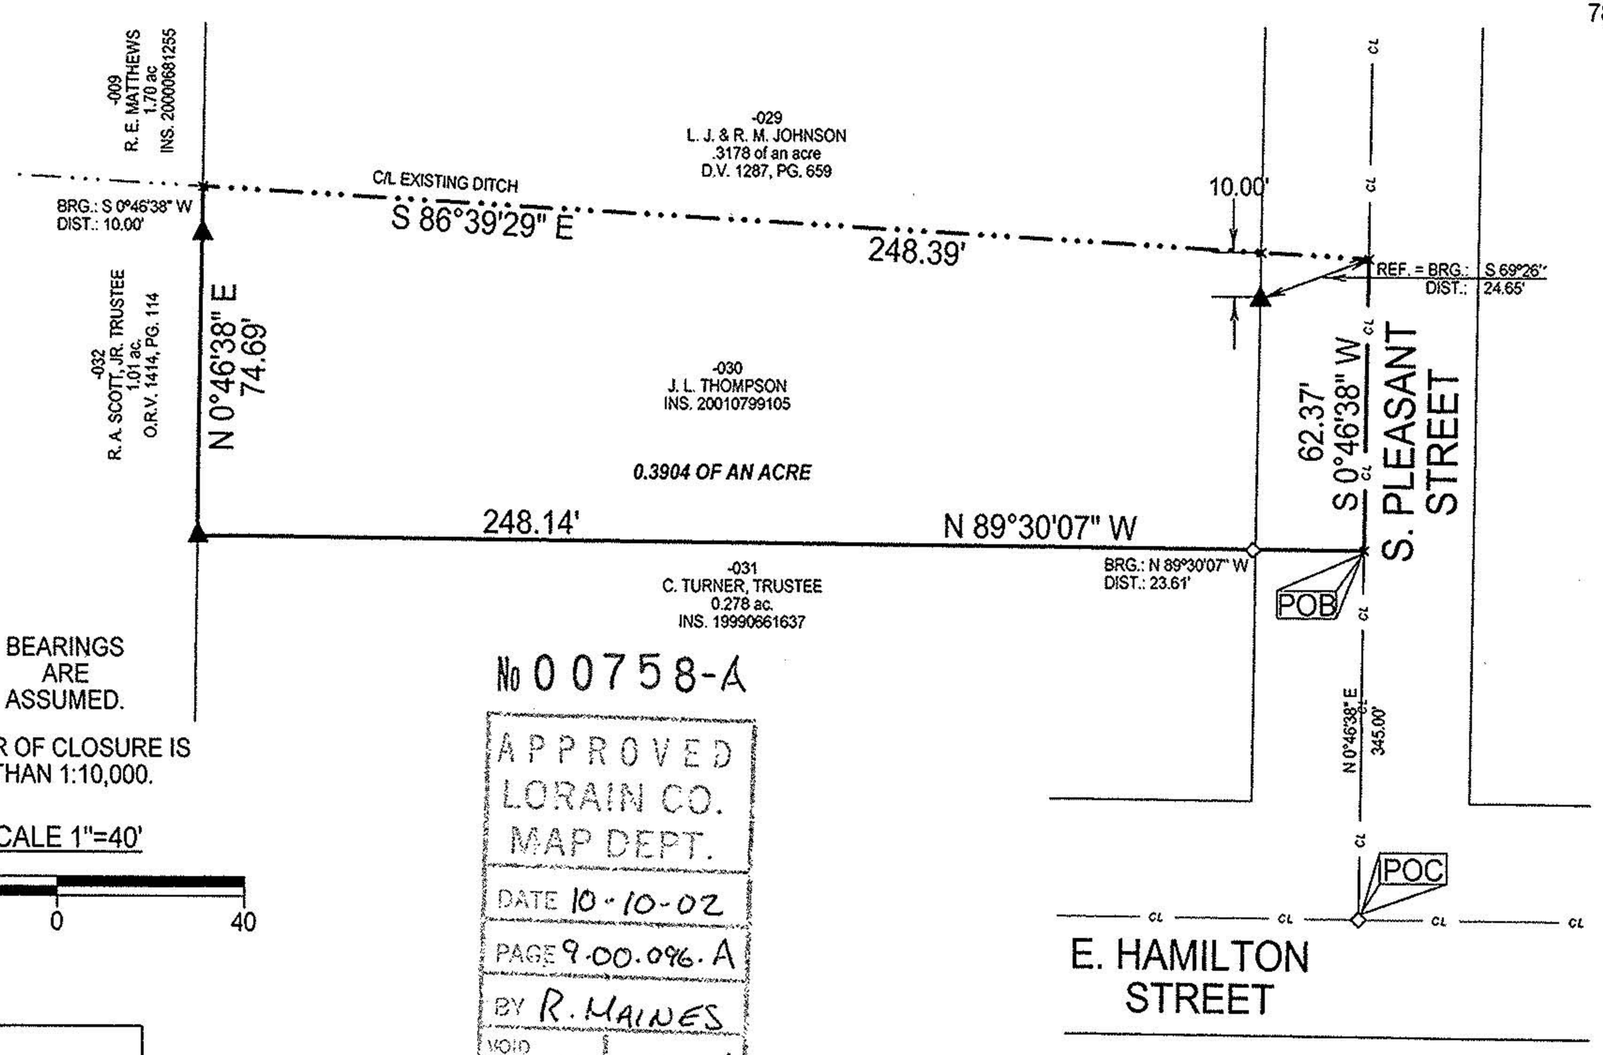

Legend

- X Survey Corner, No Monument Set or Found
- ◇ Iron Bar Found
- ▲ 5/8" Iron Pin Set with Cap Stamped "Kelser 7871"

STATE OF OHIO
ALEX KELSER
S-7871
REGISTERED
PROFESSIONAL SURVEYOR

No 00758-A

APPROVED
LORAIN CO.
MAP DEPT.
DATE 10-10-02
PAGE 9.00.096.A
BY R. MAINES
VOID AFTER 02-00758-A

DATE:	9/5/02
JOB NO.:	02-3486
REF. NO.:	CITIES/OBERLIN

LAUNDON • SIMON • KELSER & ASSOC., INC.
PROFESSIONAL LAND SURVEYORS
110 MIDDLE AVE. • ELYRIA, OHIO • 44035
PHONE (440) 322-7625

Alex Kelser RLS #7871