PLAT OF SURVEY PREPARED FOR:

RICHARD A. RENO

LOCATED IN THE STATE OF OHIO, COUNTY OF LORAIN AND KNOWN AS BEING PARTS OF ORIGINAL RUSSIA TOWNSHIP LOT No.104 AND ORIGINAL PITTSFIELD TOWNSHIP LOTS Nos. 7 AND 8.

BASIS OF BEARINGS:

THE BASIS OF BEARINGS USED FOR THE CALCULATIONS OF THE SURVEY SHOWN IS NORTH 89°55'20" EAST ALONG THE CENTERLINE OF HAMITON STREET (60') ACCORDING TO A SURVEY BY KLEINOED-SCHMIDT & ASSOCIATES ORIGINALLY DONE IN DECEMBER OF 1981 AND LAST REVISED IN DECEMBER OF 1987.

SURVEY REFERENCE:

A SURVEY BY KLEINOED-SCHMIDT & ASSOCIATES ORIGINALLY DONE IN DECEMBER OF 1981 AND LAST REVISED IN DECEMBER OF 1987.

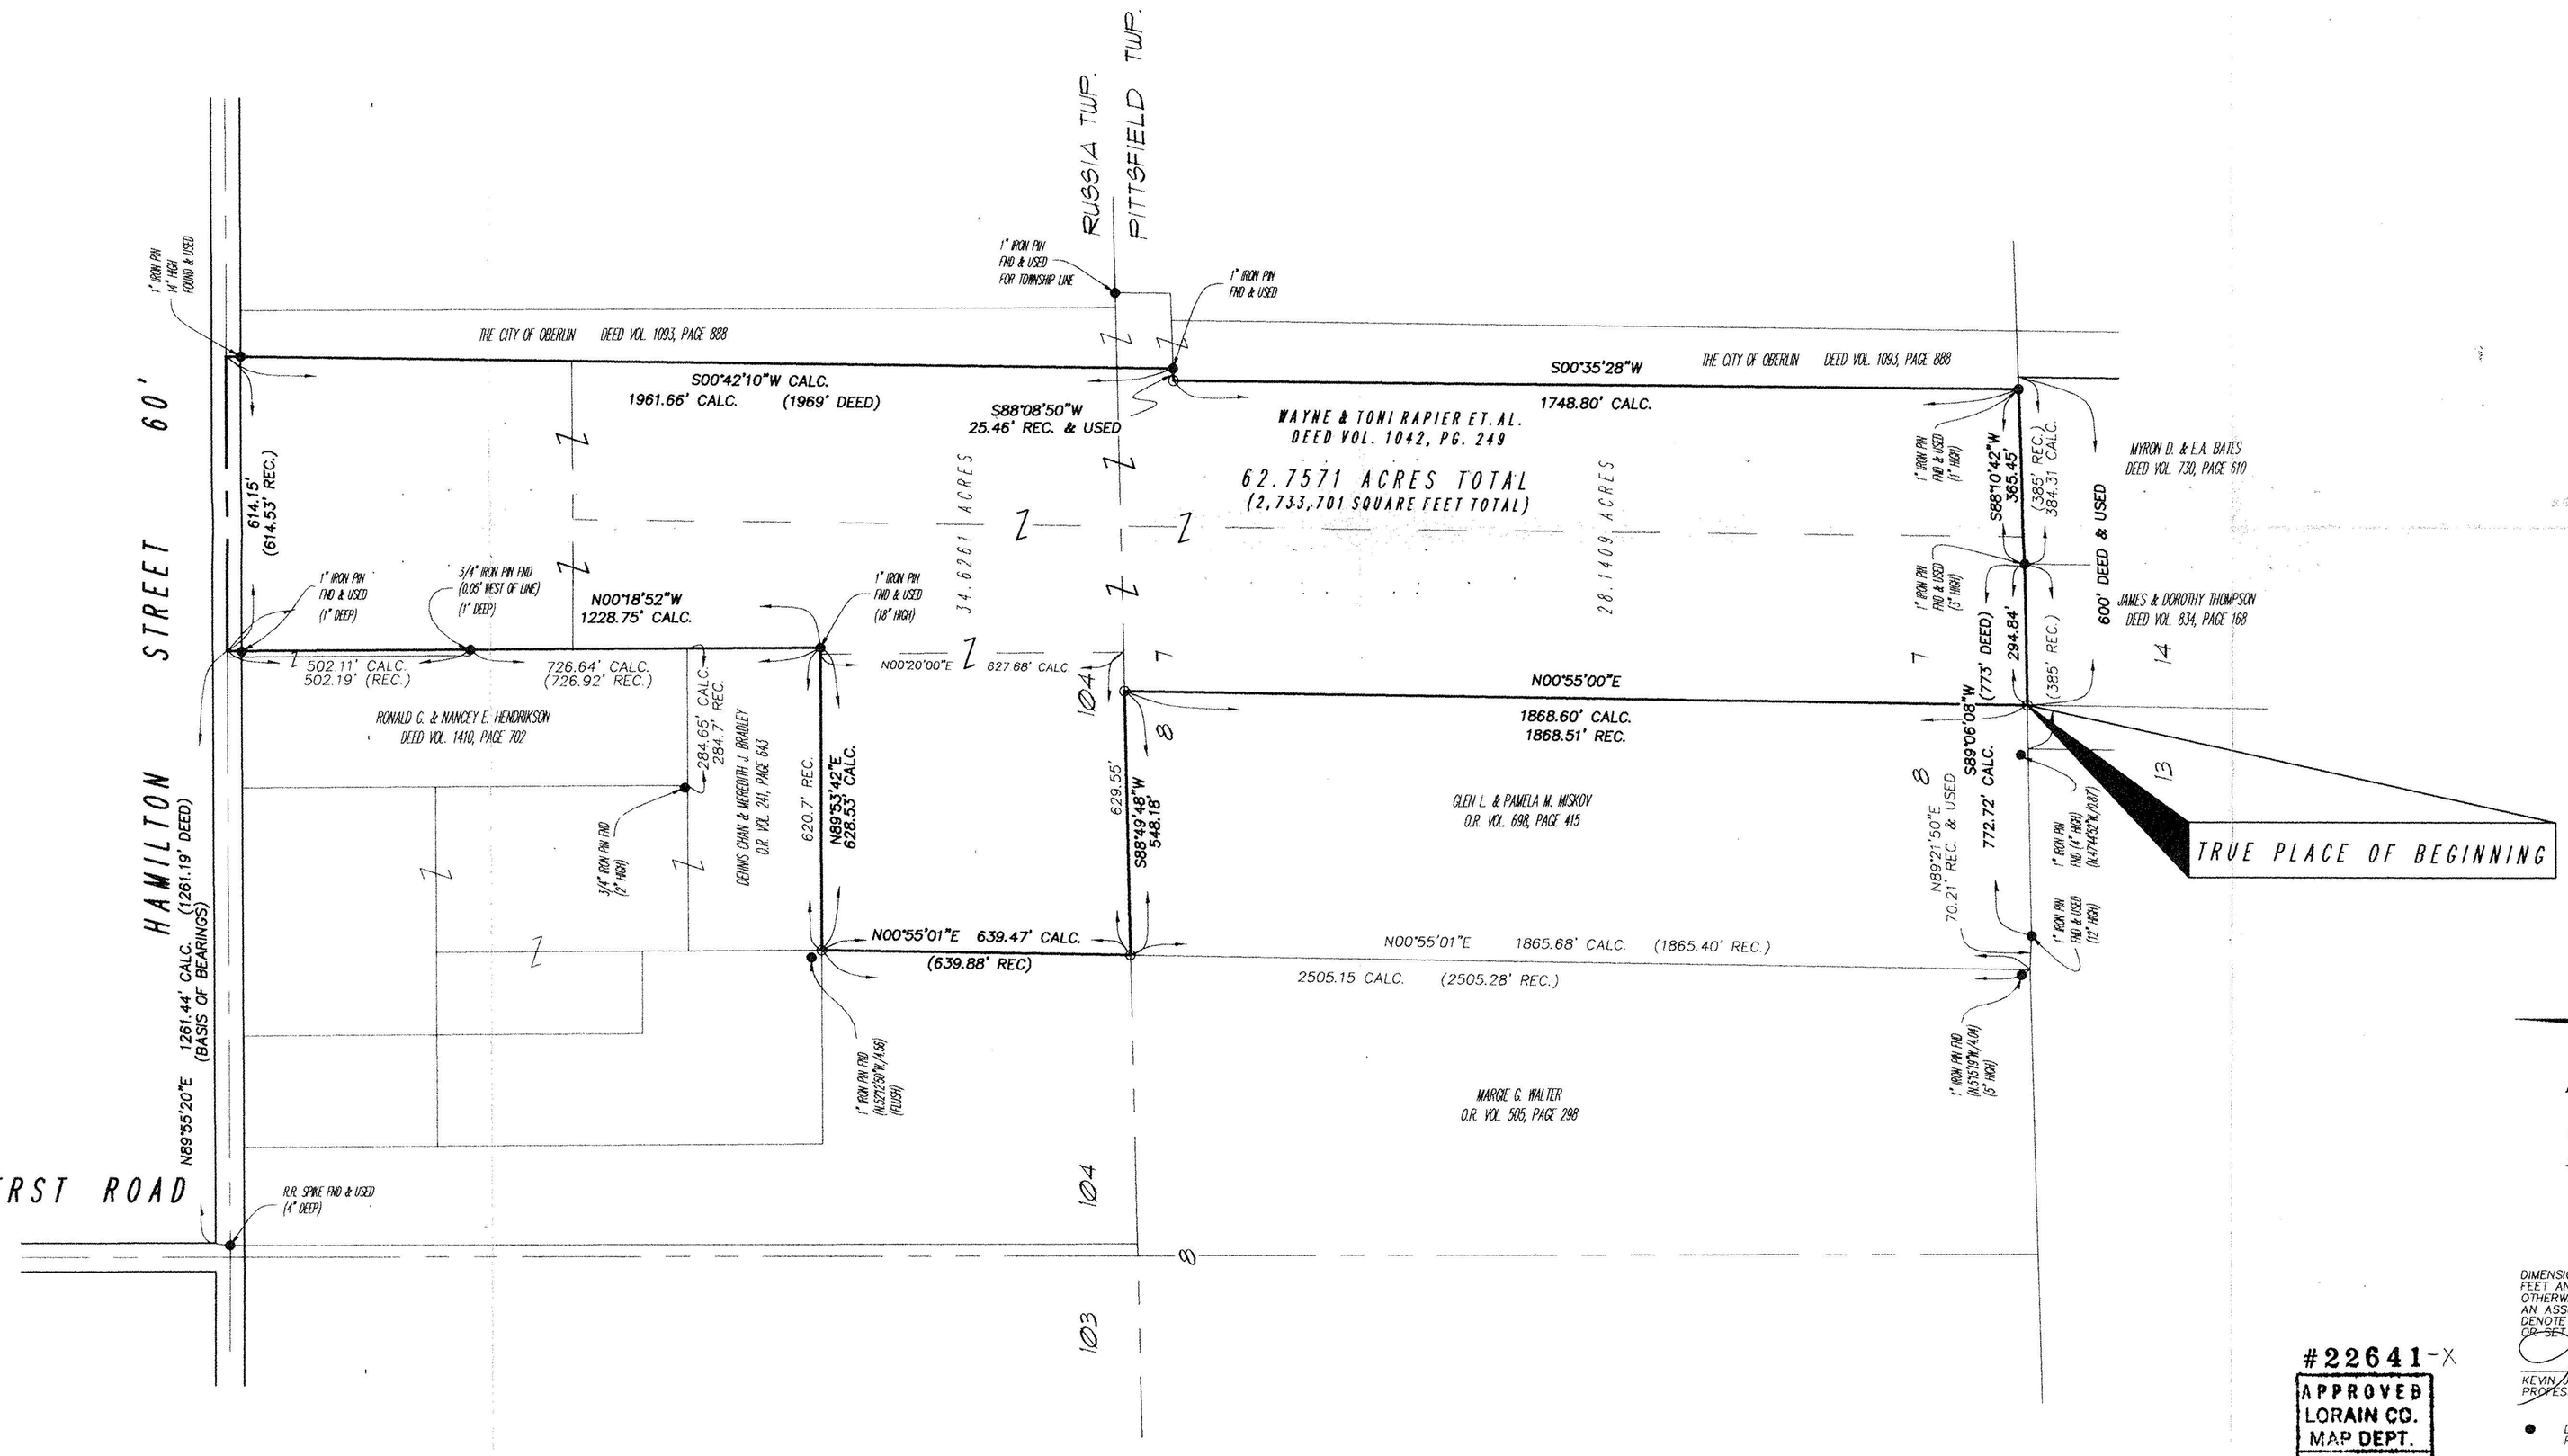

NOTICE:
THIS SURVEY IS SUBJECT TO ANY FACTS THAT MAY BE DISCLOSED BY A FULL AND ACCURATE TITLE SEARCH.

#22641-X

APPROVED LORAIN CO. MAP DEPT.
DATE 9-8-98
PAGE 14-B & 09-00-104-A&B
BY TJS
VOID AFTER 22641-X

DIMENSIONS ON THIS PLAT ARE EXPRESSED IN FEET AND DECIMALS AND THEREOF UNLESS OTHERWISE NOTED. BEARINGS ARE REFERRED TO AN ASSUMED MERIDIAN AND ARE USED TO DENOTE ANGLES ONLY. MONUMENTS WERE FOUND OR SET AT POINTS INDICATED HEREIN.

KEVIN J. CLARK P.E. PROFESSIONAL SURVEYOR No. 6494

● DENOTES IRON PIN FOUND AS NOTED

○ DENOTES IRON PIN SET UNLESS OTHERWISE NOTED.

NOTE: ALL IRON PINS SET ARE 5/8" DIA. x 30" LENGTH RE-BAR WITH A PLASTIC CAP BEARING THE NAME OF THE COMPANY THAT PREPARED THIS PLAT.

BOCK & CLARK
CONSULTING ENGINEERS & SURVEYORS
537 N. CLEVELAND MASSILLON RD. AKRON, OHIO 44333 (216) 666-7578 AKRON 800-787-
(216) 665-5

PLAT OF SURVEY PREPARED FOR:
RICHARD A. RENO
PROJECT NO. 94051

1/1