OLD ELYRIA CITY
BOOK 7-B Pg. 31

I. D. FAXON, TRUSTEE'S ALLOTMENT.

This Allotment is made at the request of Isaac D Faxon. Trustee. and includes a tract of 8 33/100 acres of land situated on the East side of Section No 3. in Carlisle Township. Lorain County, Ohio and is bounded as shown on the Plat.
Middle Avenue and Oberlin Road are already established and are 60 feet wide.
Faxon Street is a new Street. also 60 feet wide and is to be dedicated to public use.
Stone or Iron monuments were found or placed at all points so indicated on the Plat.
Distances are given in feet and decimals thereof and the numbers of the lots are shown at or near their centers.
All of which I hereby certify to be correct.
Elyria O. Aug. 6th 1897.

E. E. Loofbourrow
Surveyor.

SCALE. 100 FEET = 1 INCH.

I. the undersigned, Trustee for the land embraced in this Allotment hereby adopt this Plat of the same, it having been made at my request and dedicate to public use Faxon Street as hereon shown.

Isaac D. Faxon. Trustee.

State of Ohio } ss. Be it remembered that on this 9th day of August A.D. 1897 before me a notary Public in and for Lorain County } County personally appeared the above named Isaac D. Faxon who acknowledged that he did sign the foregoing instrument and that the same is his free act and deed. In testimony whereof I have hereunto set my hand and official seal this ninth day of August A.D. 1897.

Lewis D. Boynton
Notary Public. (seal)

Received August 9th 1897 at 2:30 P. M.
Recorded August 10th 1897. H. J. Calhoun Recorder.

10-00-003-D

10-00-003-(119)
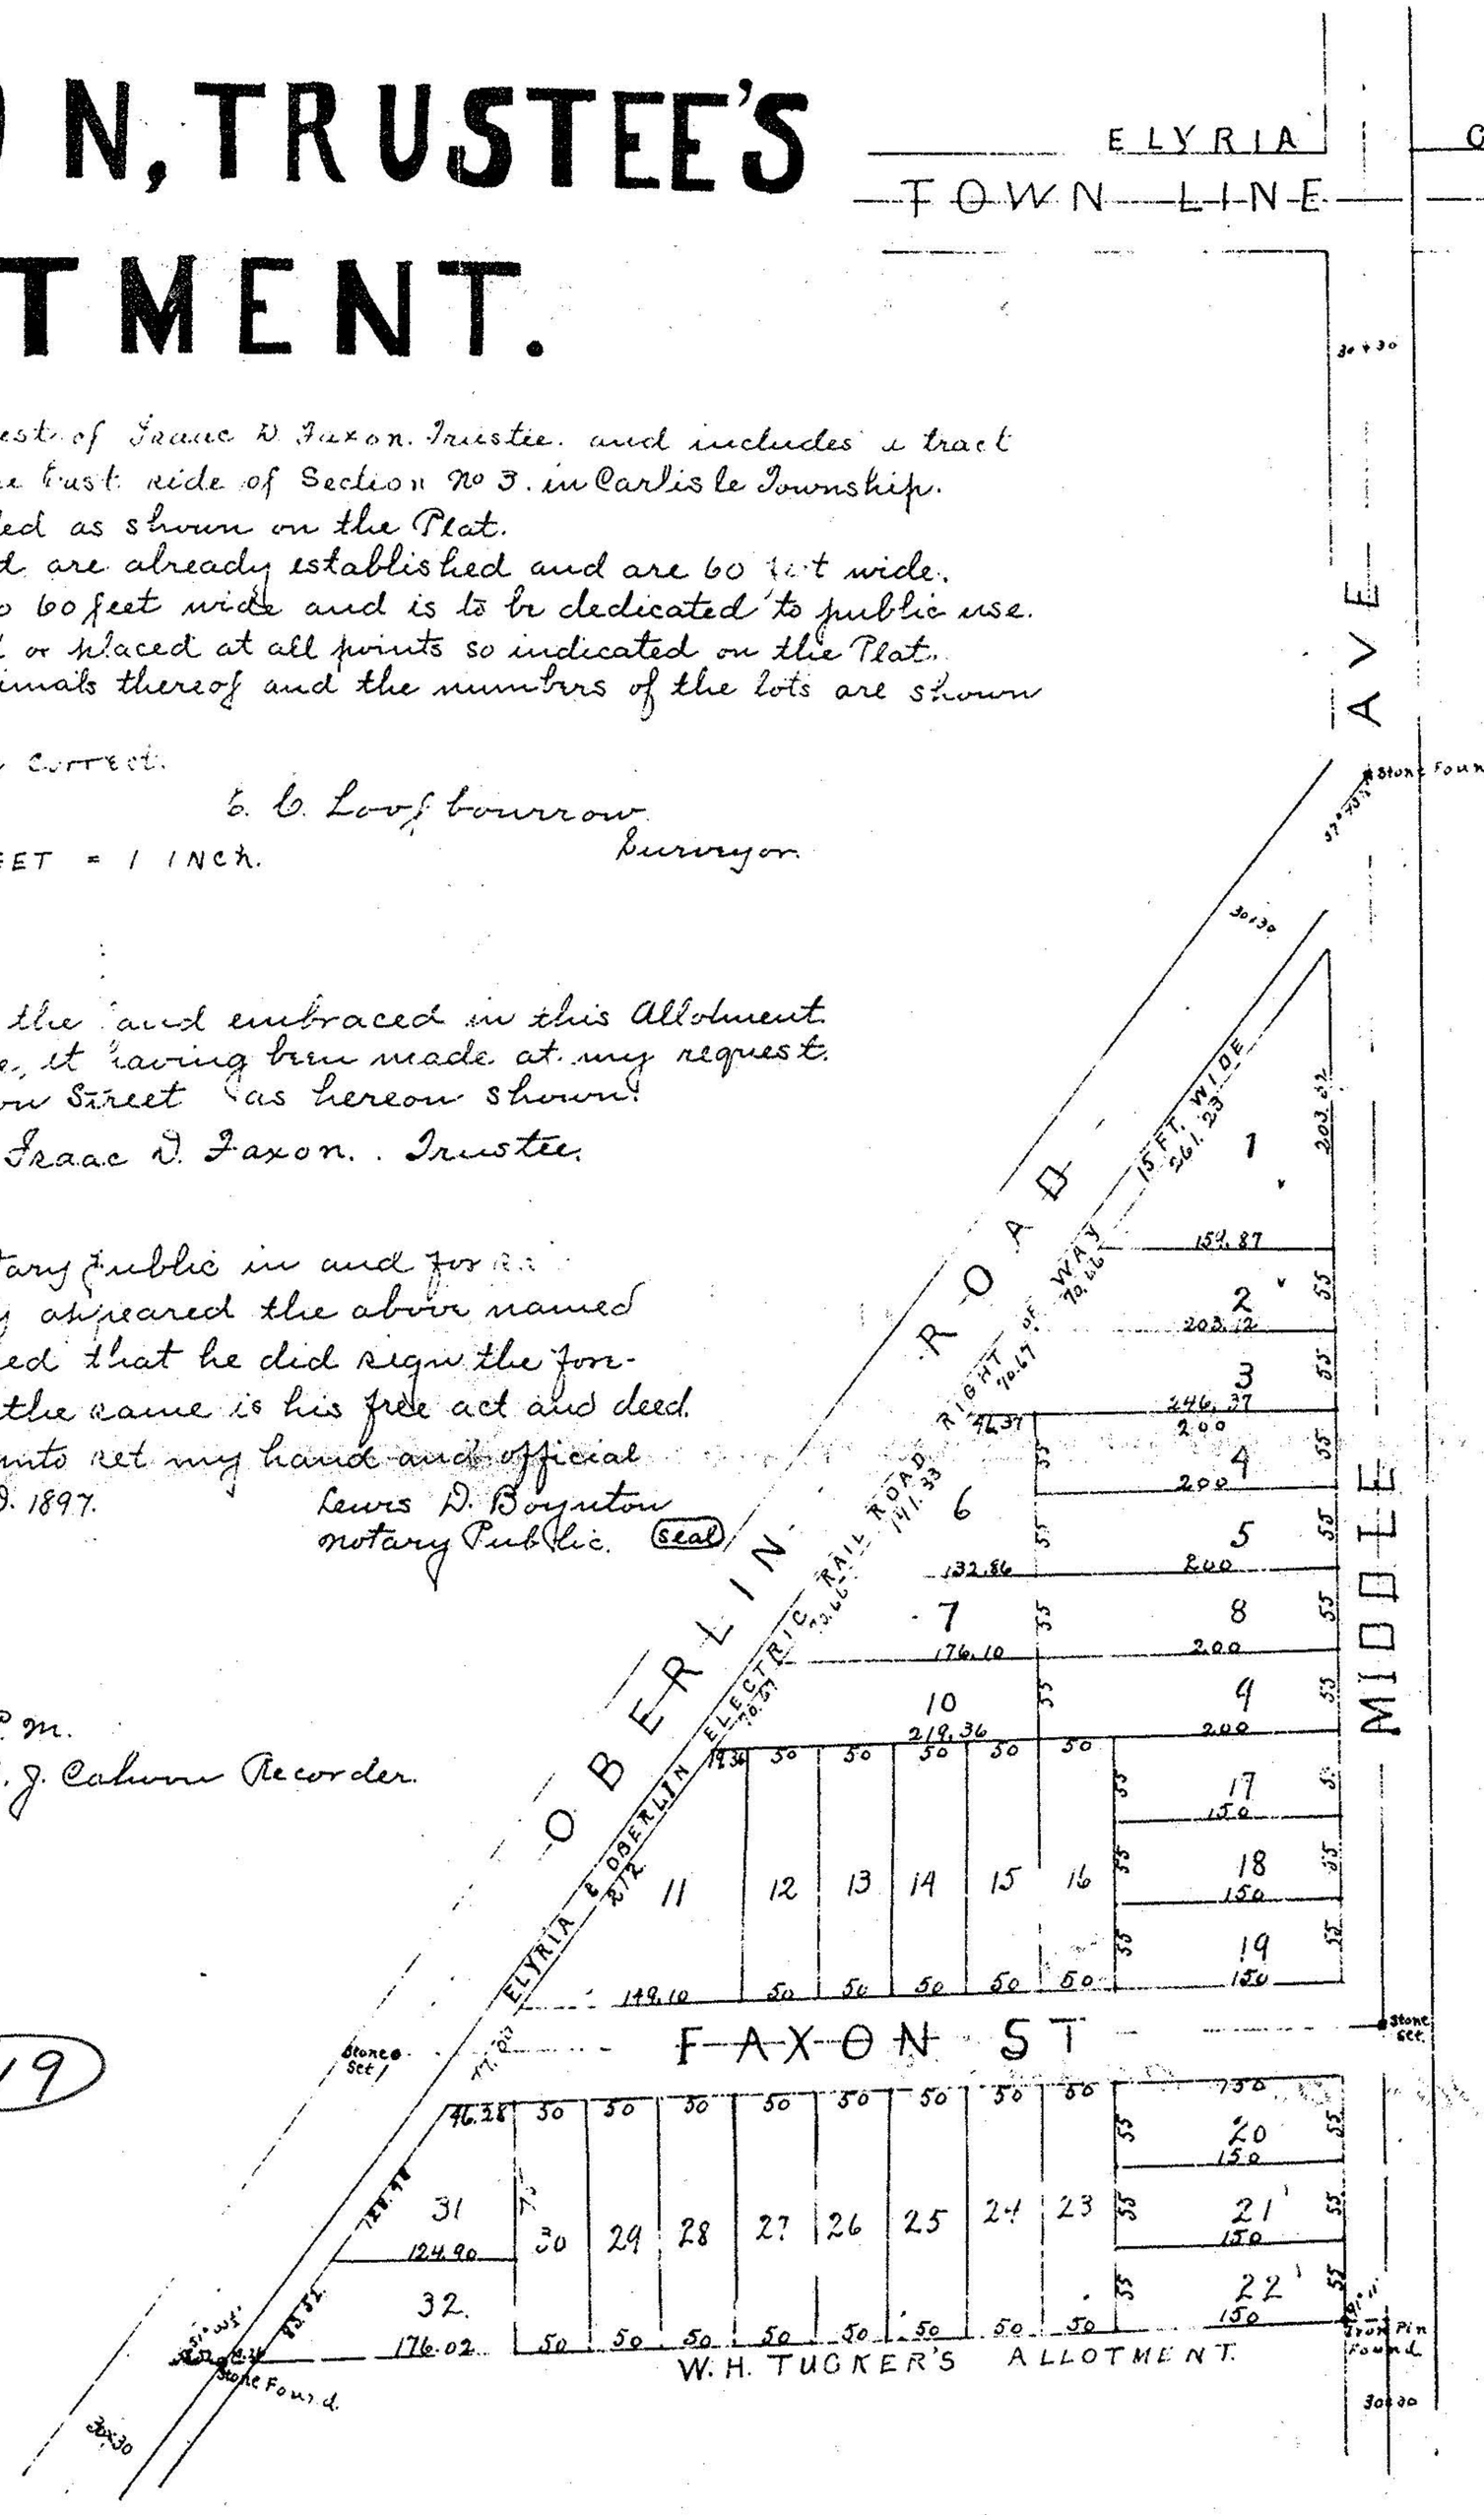
COPY