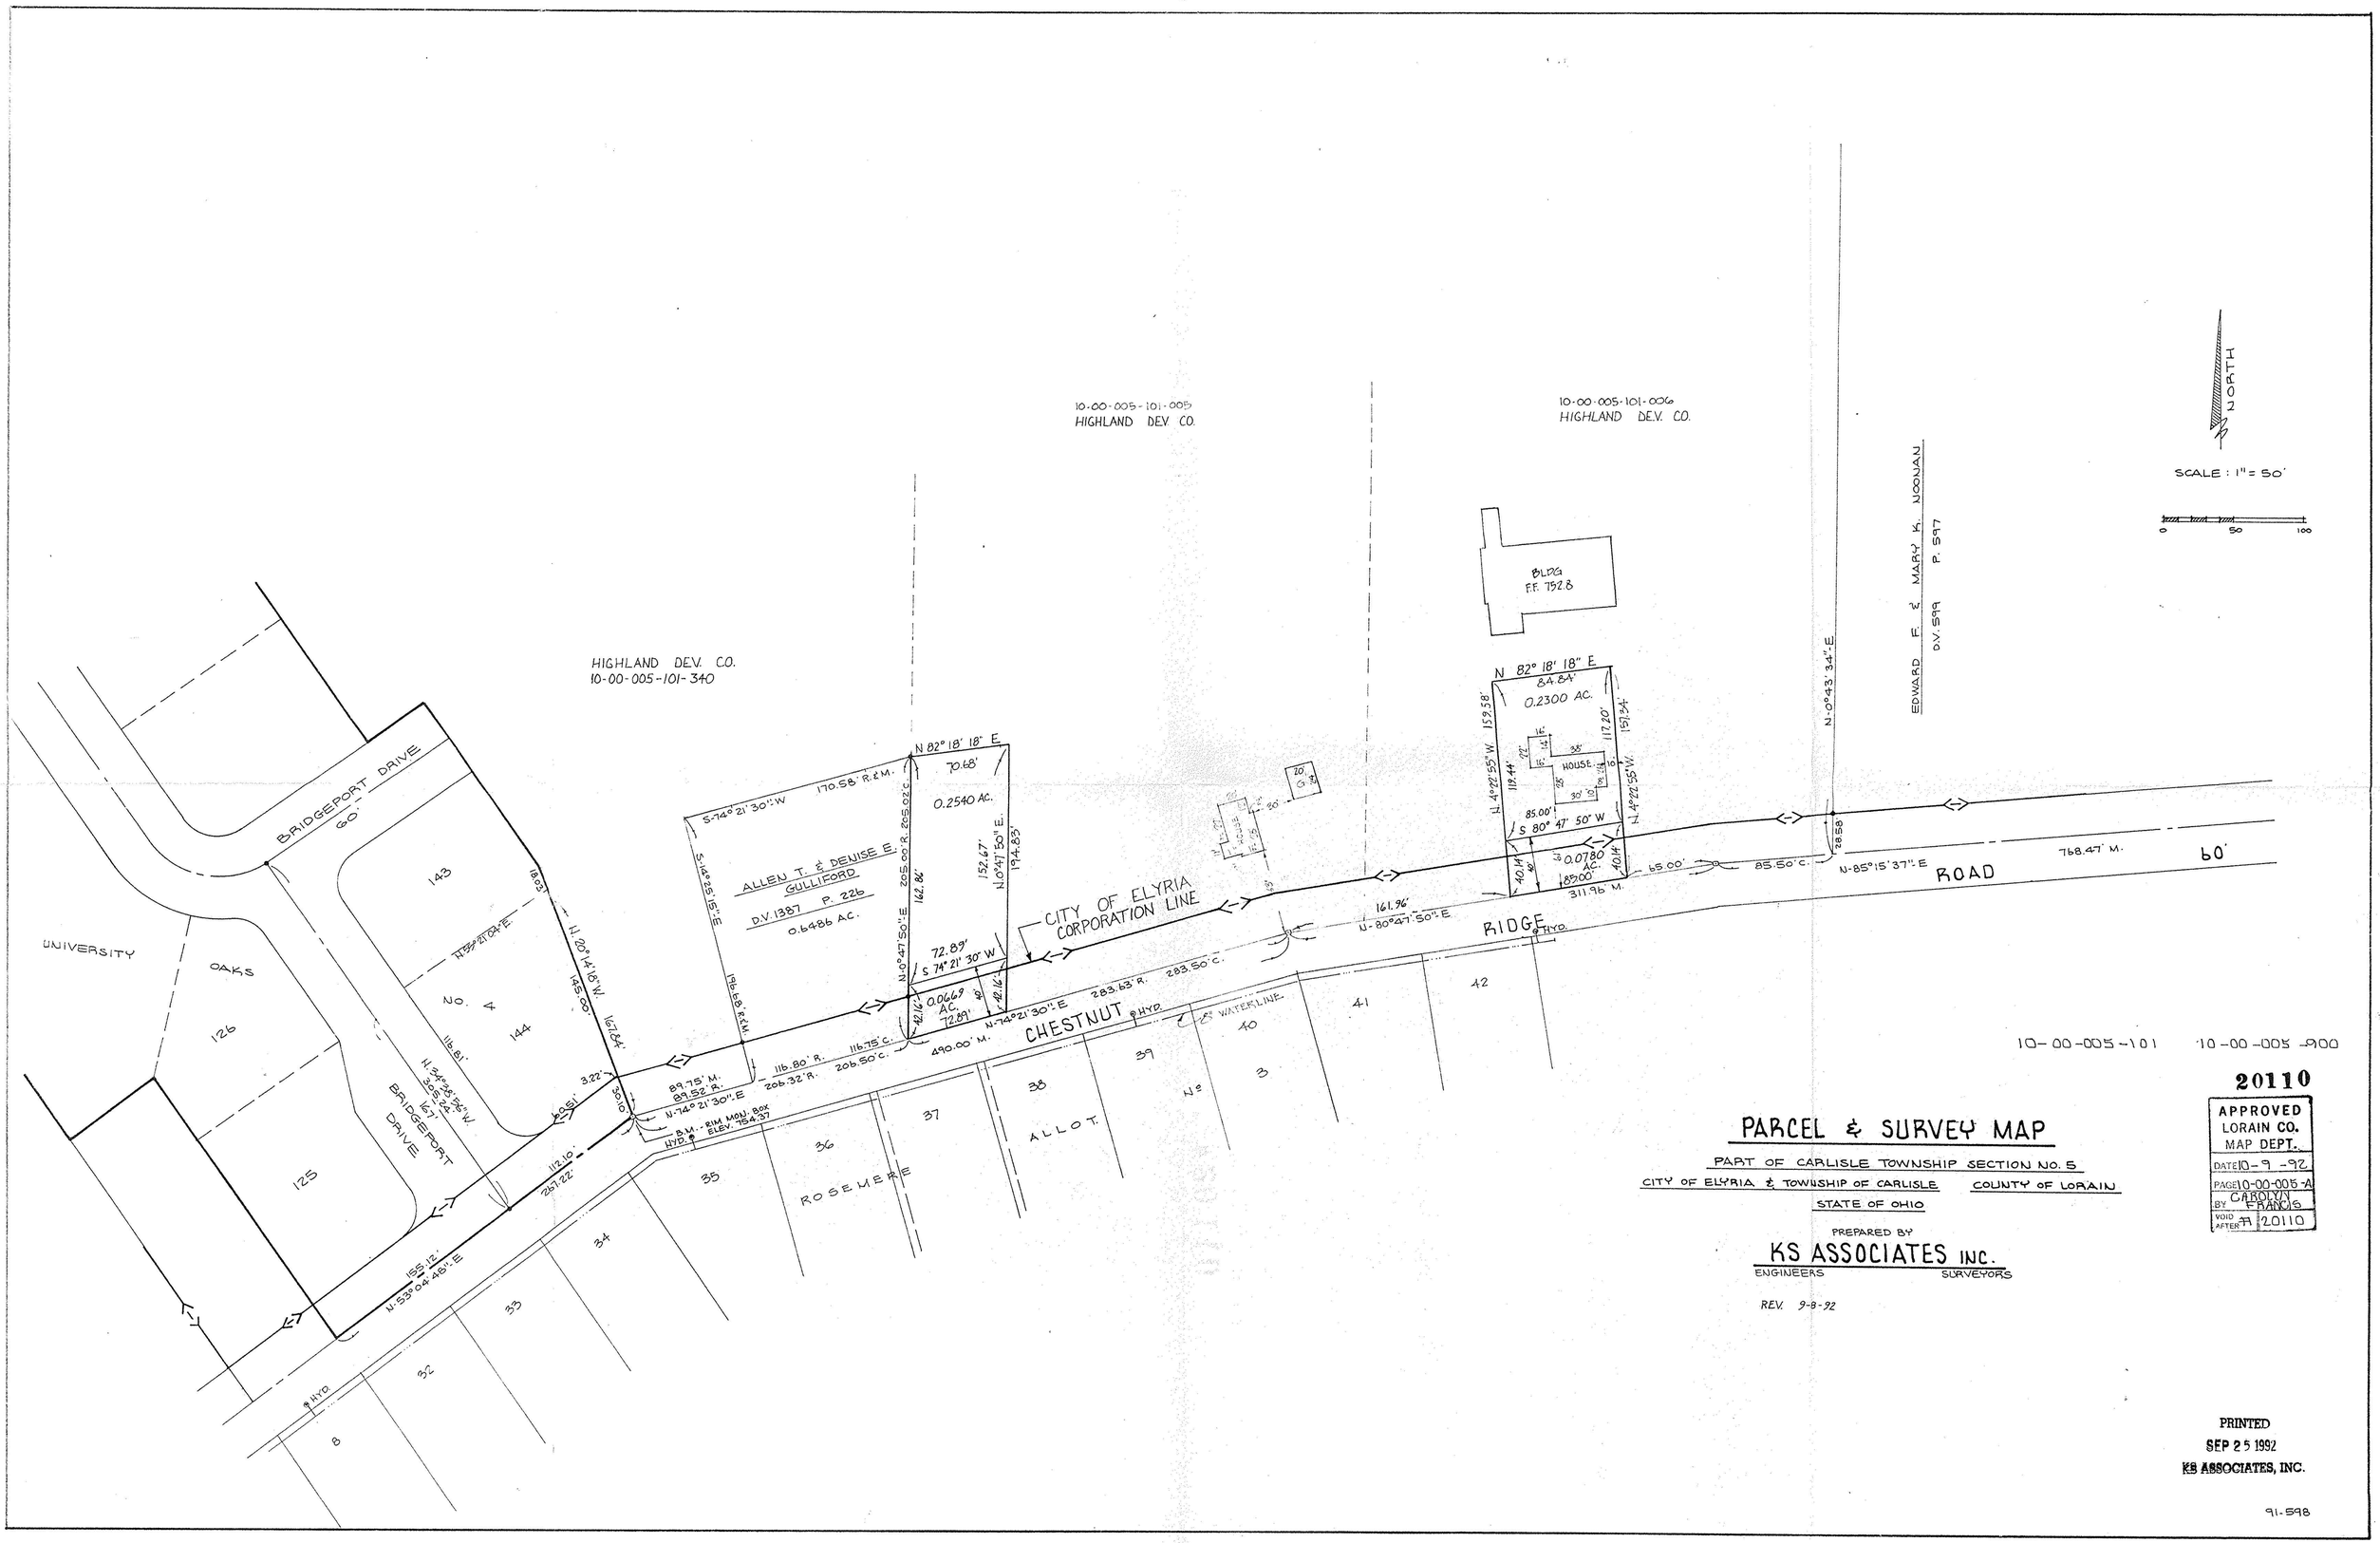

10-00-005-101 10-00-005-900

PARCEL & SURVEY MAP

PART OF CARLISLE TOWNSHIP SECTION NO. 5

CITY OF ELYRIA & TOWNSHIP OF CARLISLE COUNTY OF LORAIN

STATE OF OHIO

PREPARED BY

KS ASSOCIATES INC.

ENGINEERS SURVEYORS

REV. 9-8-92

20110

APPROVED
LORAIN CO.
MAP DEPT.
DATE 10-9-92
PAGE 10-00-005-A
BY CAROLYN FRANCIS
VOID AFTER 77 20110

PRINTED
SEP 25 1992
KS ASSOCIATES, INC.

91-598