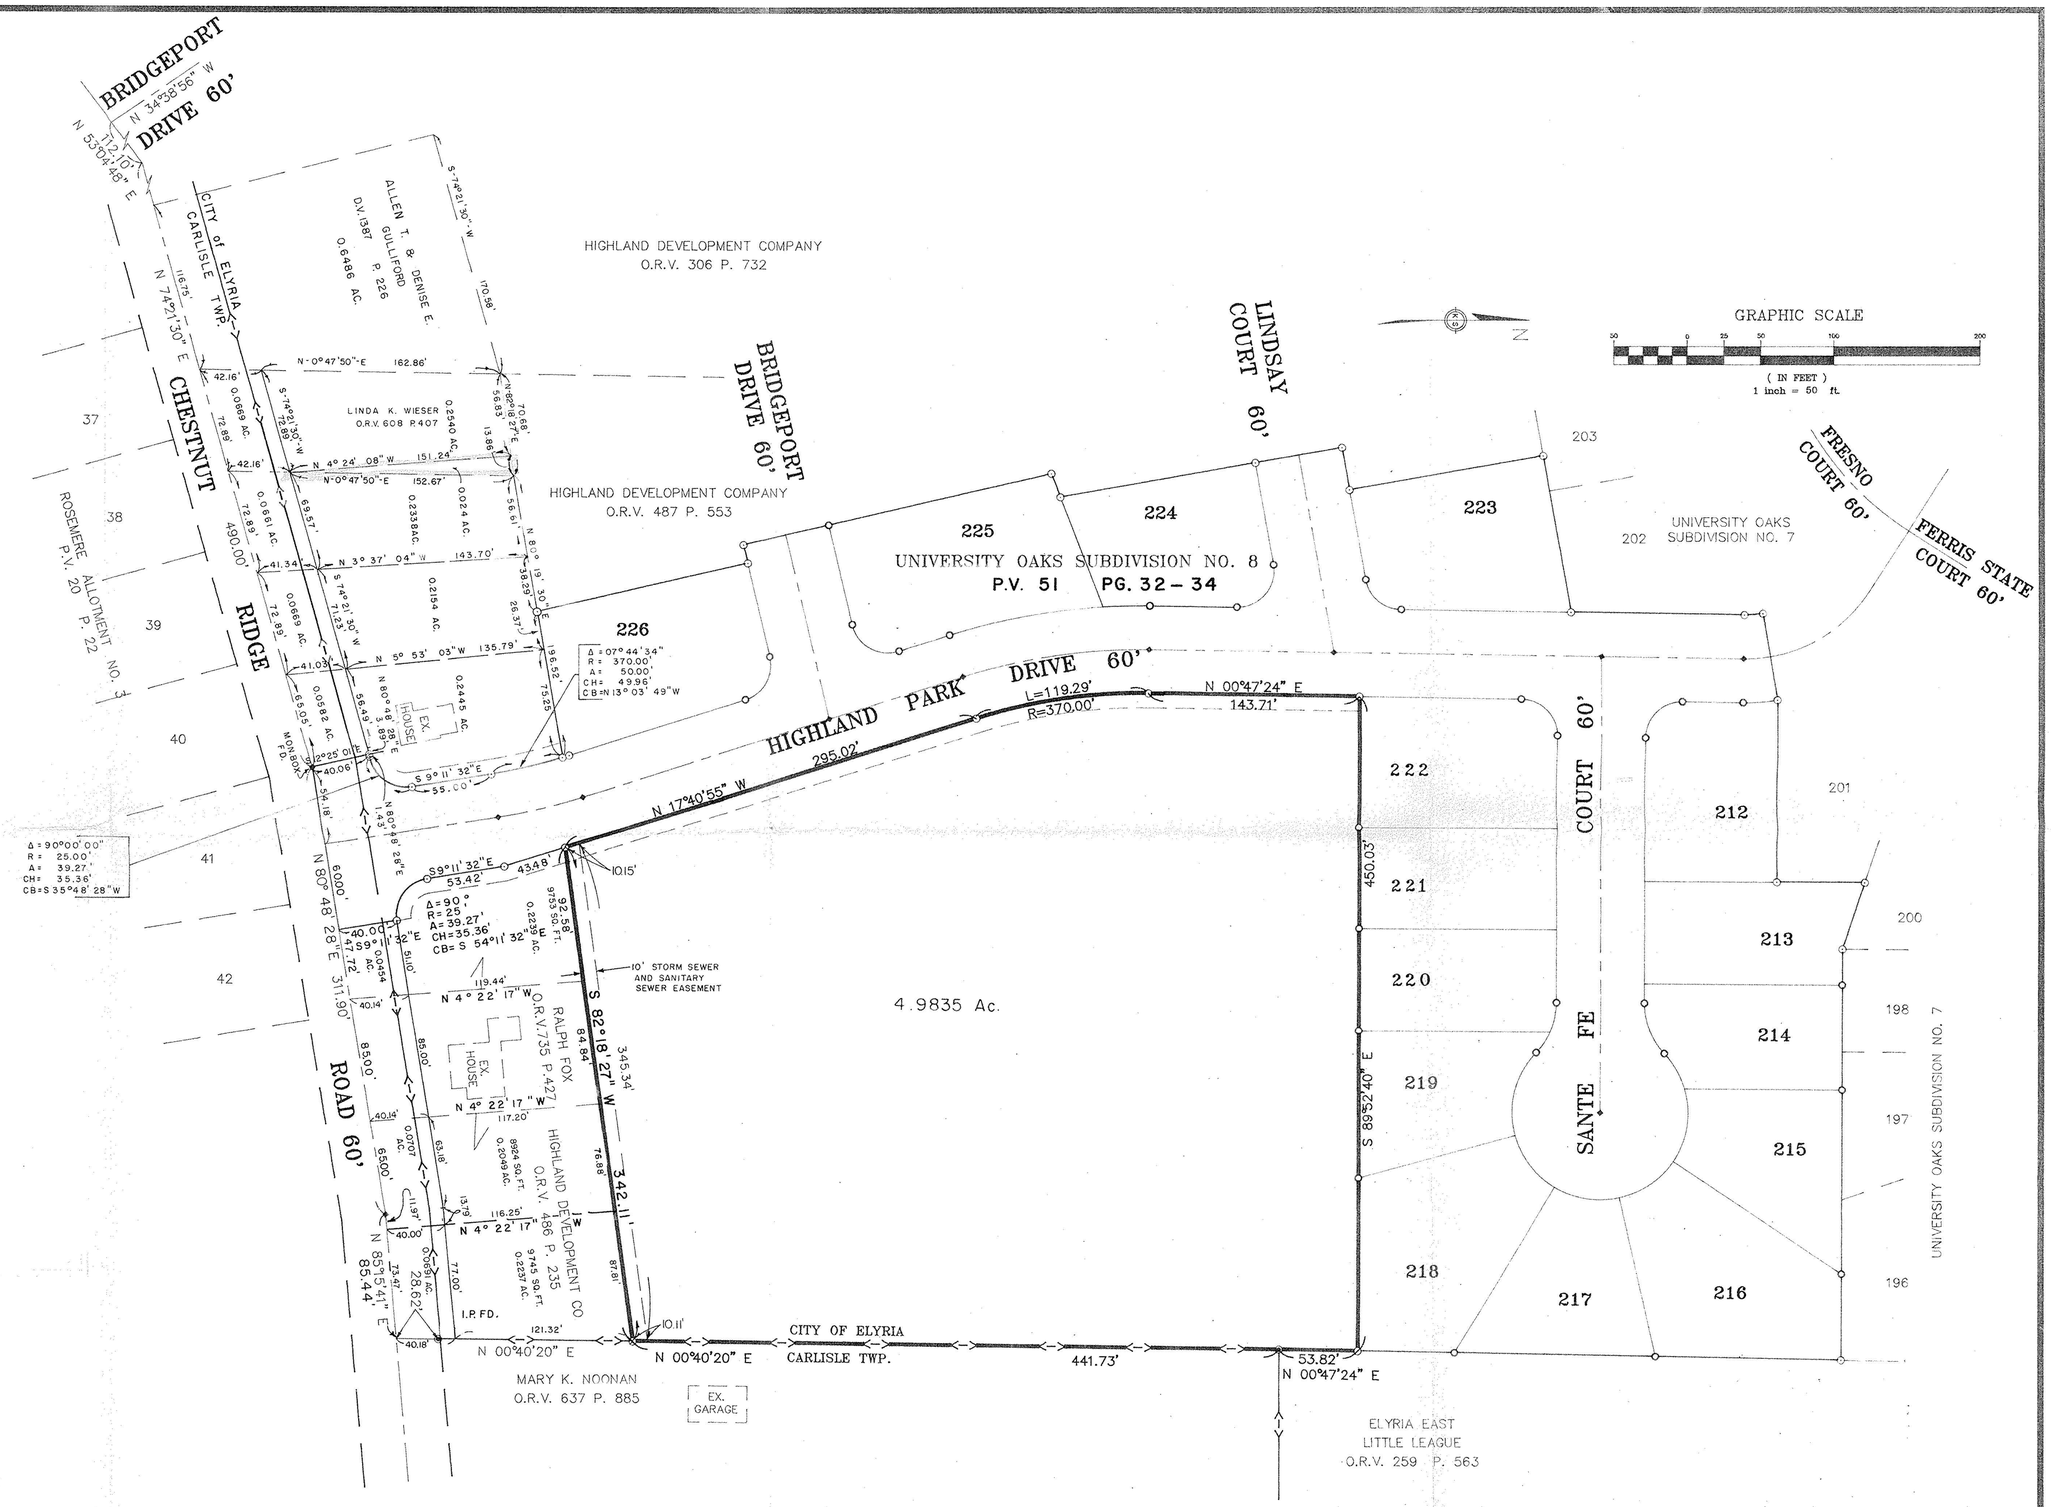

APPROVED
LORAIN CO.
MAP DEPT.
DATE 6-30-94
PAGE 10-00-201-A
BY TOM Miller
VOID AFTER 12/31/92
#20902

DAVID L. ELWELL
REG. SURVEYOR NO. 6333

STATE OF OHIO
DAVID L. ELWELL
6333
REGISTERED
SURVEYOR

DATE:	8-6-93
DRAWN BY:	JEC
CH'D BY:	DLH
F.B.	
DWG. NAME:	/92614/ MASTER

REVISIONS

5-23-94	EDIT PARCELS
9-14-93	ADDED PARCEL INFO.-CHESTNUT RIDGE ROAD
9-13-93	REVISED CHESTNUT RIDGE RD. PARCELS
9-2-93	ADDED CHESTNUT RIDGE RD. PARCELS

SURVEY MAP

PART OF CARLISLE TWMP. SECTION 5
CITY OF ELYRIA * COUNTY OF LORAINS * STATE OF OHIO

KS ASSOCIATES, INC.
ENGINEERS/SURVEYORS
424 Middle Avenue
P.O. Box 89
Elyria, Ohio 44036
ELYRIA (216) 322-6317 * LORAIN (216) 244-5757
ENGINEERS/SURVEYORS
ASSOCIATES INCORPORATED

SHEET 1 OF 1
JOB NO. 92614