11-00-070-000-11

LAUNDON · SIMON · CAHL & ASSOC. INC.
CONSULTING ENGINEERS & SURVEYORS
[redacted] ELYRIA, OHIO 44035

SURVEY FOR:

L. B. MYERS FARMS INC.

Orig. Lot 70	City of	Date APR. '90 Scale 1"=100'
Orig. Sec	Village of	Dwn. by R.G.S. Chkd. by K.B.
Tract	County of LORAIN	Job No. 90-1929 F.B. —
Township of EATON	State of OHIO	Printed APR 13

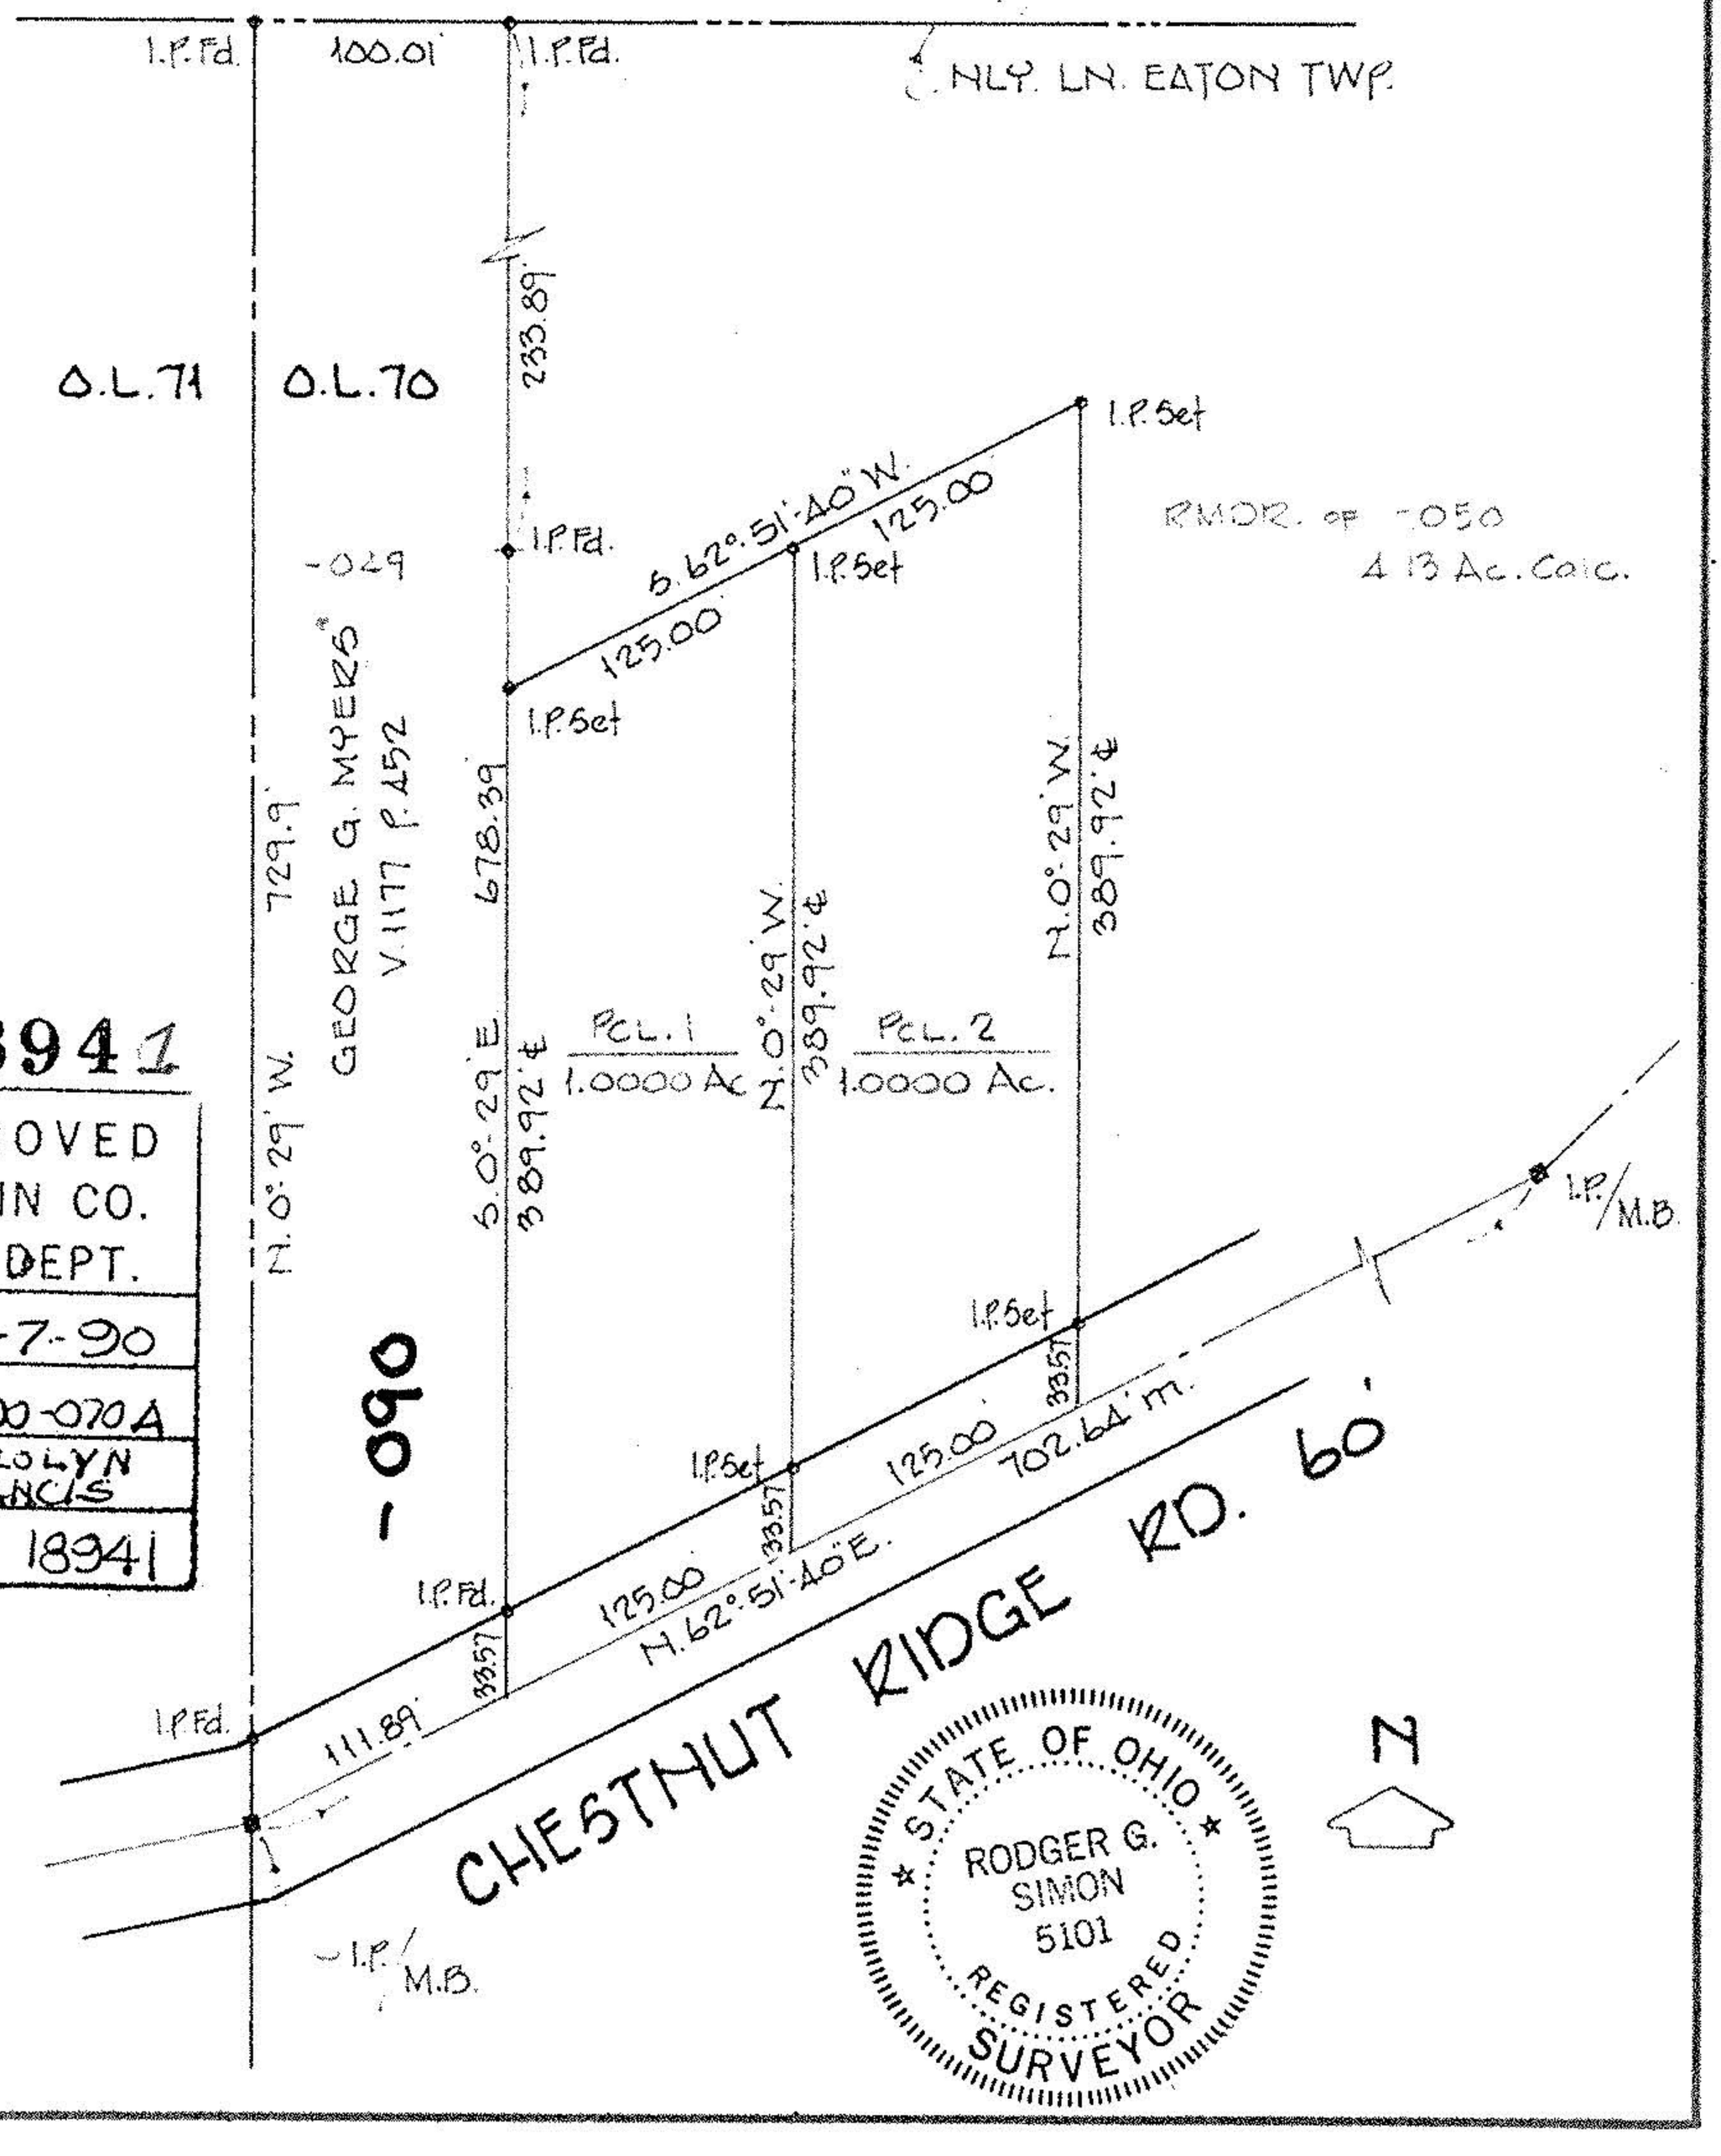

#18941

APPROVED
LORAIN CO.
MAP DEPT.

DATE 5-7-90

PAGE 11-00-070A

BY CAROLYN FRANCIS

VOID AFTER # 18941

STATE OF OHIO
RODGER G.
SIMON
5101
REGISTERED
SURVEYOR

11-00-070-A #18941