PLAT OF SURVEY

SITUATED IN THE VILLAGE OF GRAFTON, COUNTY OF LORAIN AND STATE OF OHIO, AND BEING KNOWN AS PART OF EATON TOWNSHIP LOT NO. 99

#17824

APPROVED
LORAIN CO.
MAP DEPT.
DATE 1-18-88
RANGE 11-E SOUTH
BY Carol Francis
VOID AFTER

CERTIFICATION

DIMENSIONS SHOWN ON THIS PLAT ARE EXPRESSED IN FEET AND DECIMAL PARTS THEREOF. ALL BEARINGS ARE TO AN ASSUMED MERIDIAN AND ARE USED TO INDICATE ANGLES ONLY. PERMANENT MONUMENTS WERE FOUND OR SET AT ALL POINTS INDICATED HEREON, ALL OF WHICH I CERTIFY TO BE CORRECT.

STATE OF OHIO
THOMAS M. SNEZEK S-7051
SURVEYOR

Thomas M. Snezek
REGISTERED OHIO SURVEYOR No. S-7051

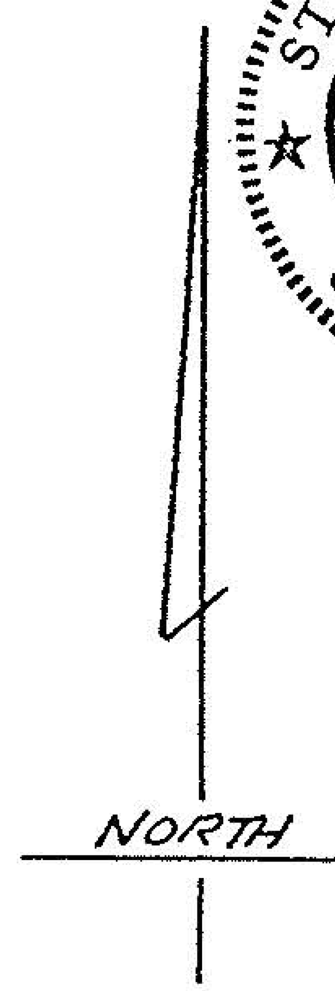

This Portion of Land located ______
______ in Village of Grafton, Ohio
Approved by the Zoning Board.
Signed & Sealed ______

NO PLAT REQUIRED
General Code Sec. 711 - 131
Portion of Land located
______ in Village of Grafton, Ohio
Signed & Sealed ______

PREPARED FOR
L. A. KELLY CONSTRUCTION CO.

SCALE: 1" = 100'	APPROVED BY:	DRAWN BY: T. M. SNEZEK
DATE: AUG 11, 1987		REVISED
		DRAWING NUMBER