SUBDIVISION OF LAND FOR EDWARD J. & VIRGINIA K. ENGLER
EATON TOWNSHIP ÷ LORAIN COUNTY ÷ OHIO
PART OF ORIGINAL EATON TOWNSHIP LOT NO. 74

N

SCALE: 1" = 100'
NOVEMBER 1988

MONUMENTS WERE FOUND OR SET AS SHOWN.
DISTANCES ARE IN FEET AND DECIMALS.
BEARINGS ARE FOR ANGLE CALCULATIONS ONLY. WE CERTIFY THIS TO BE CORRECT.

Vincent C. McGervey

STATE OF OHIO
VINCENT C. McGERVEY 4289
REGISTERED SURVEYOR

CONSULTING ENGINEERS &
SURVEYORS No. 4289

VINCENT C. McGERVEY
CIVIL ENGR. & SURVEYOR
2643 JOSEPH ST.
AVON, OHIO 44012
871-4075 AVON 937-5353

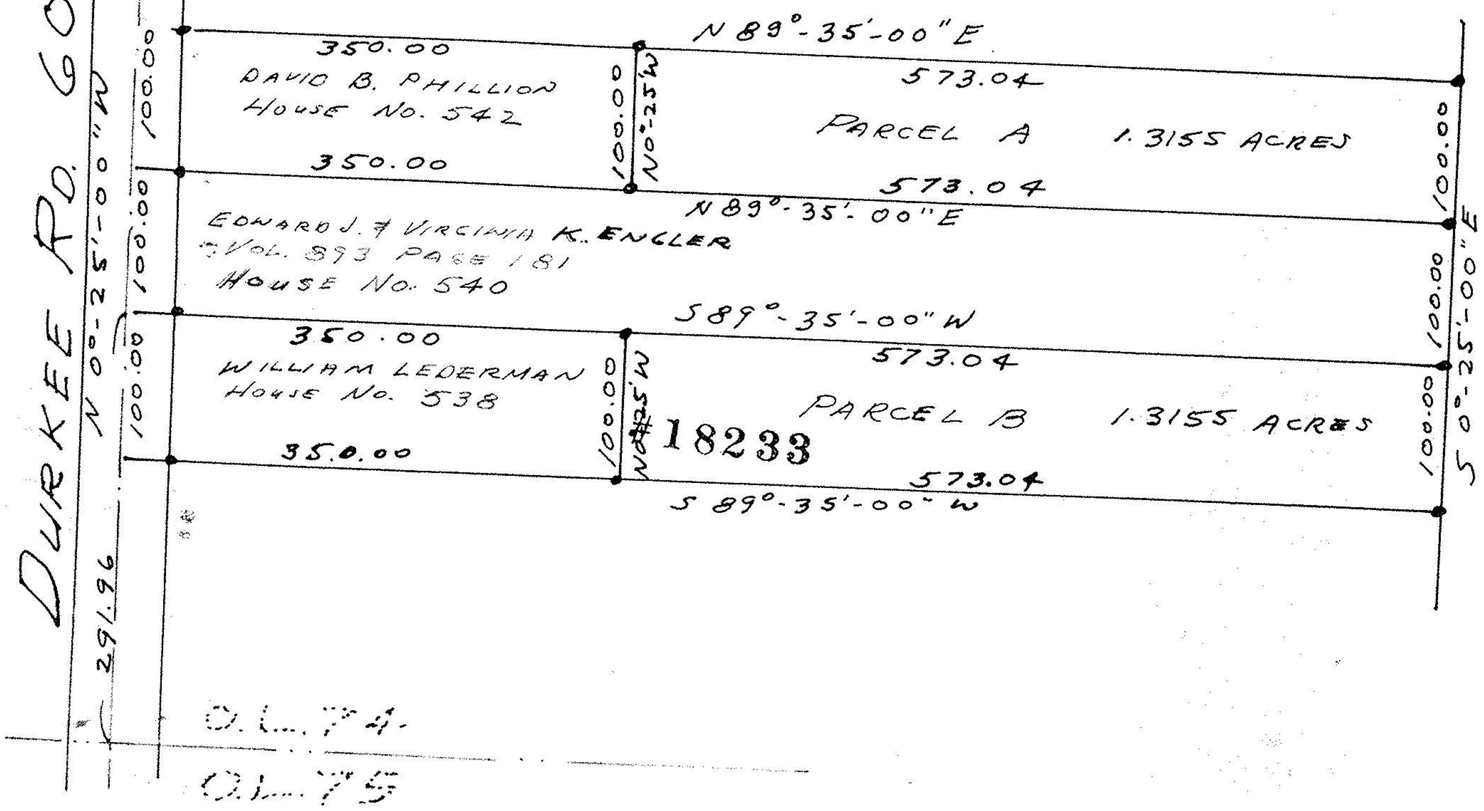

#18233

APPROVED
LORAIN CO.
MAP DEPT.
DATE 11-29-88
PAGE 11-00-074A
BY Carol Francis
VOID AFTER # 18233