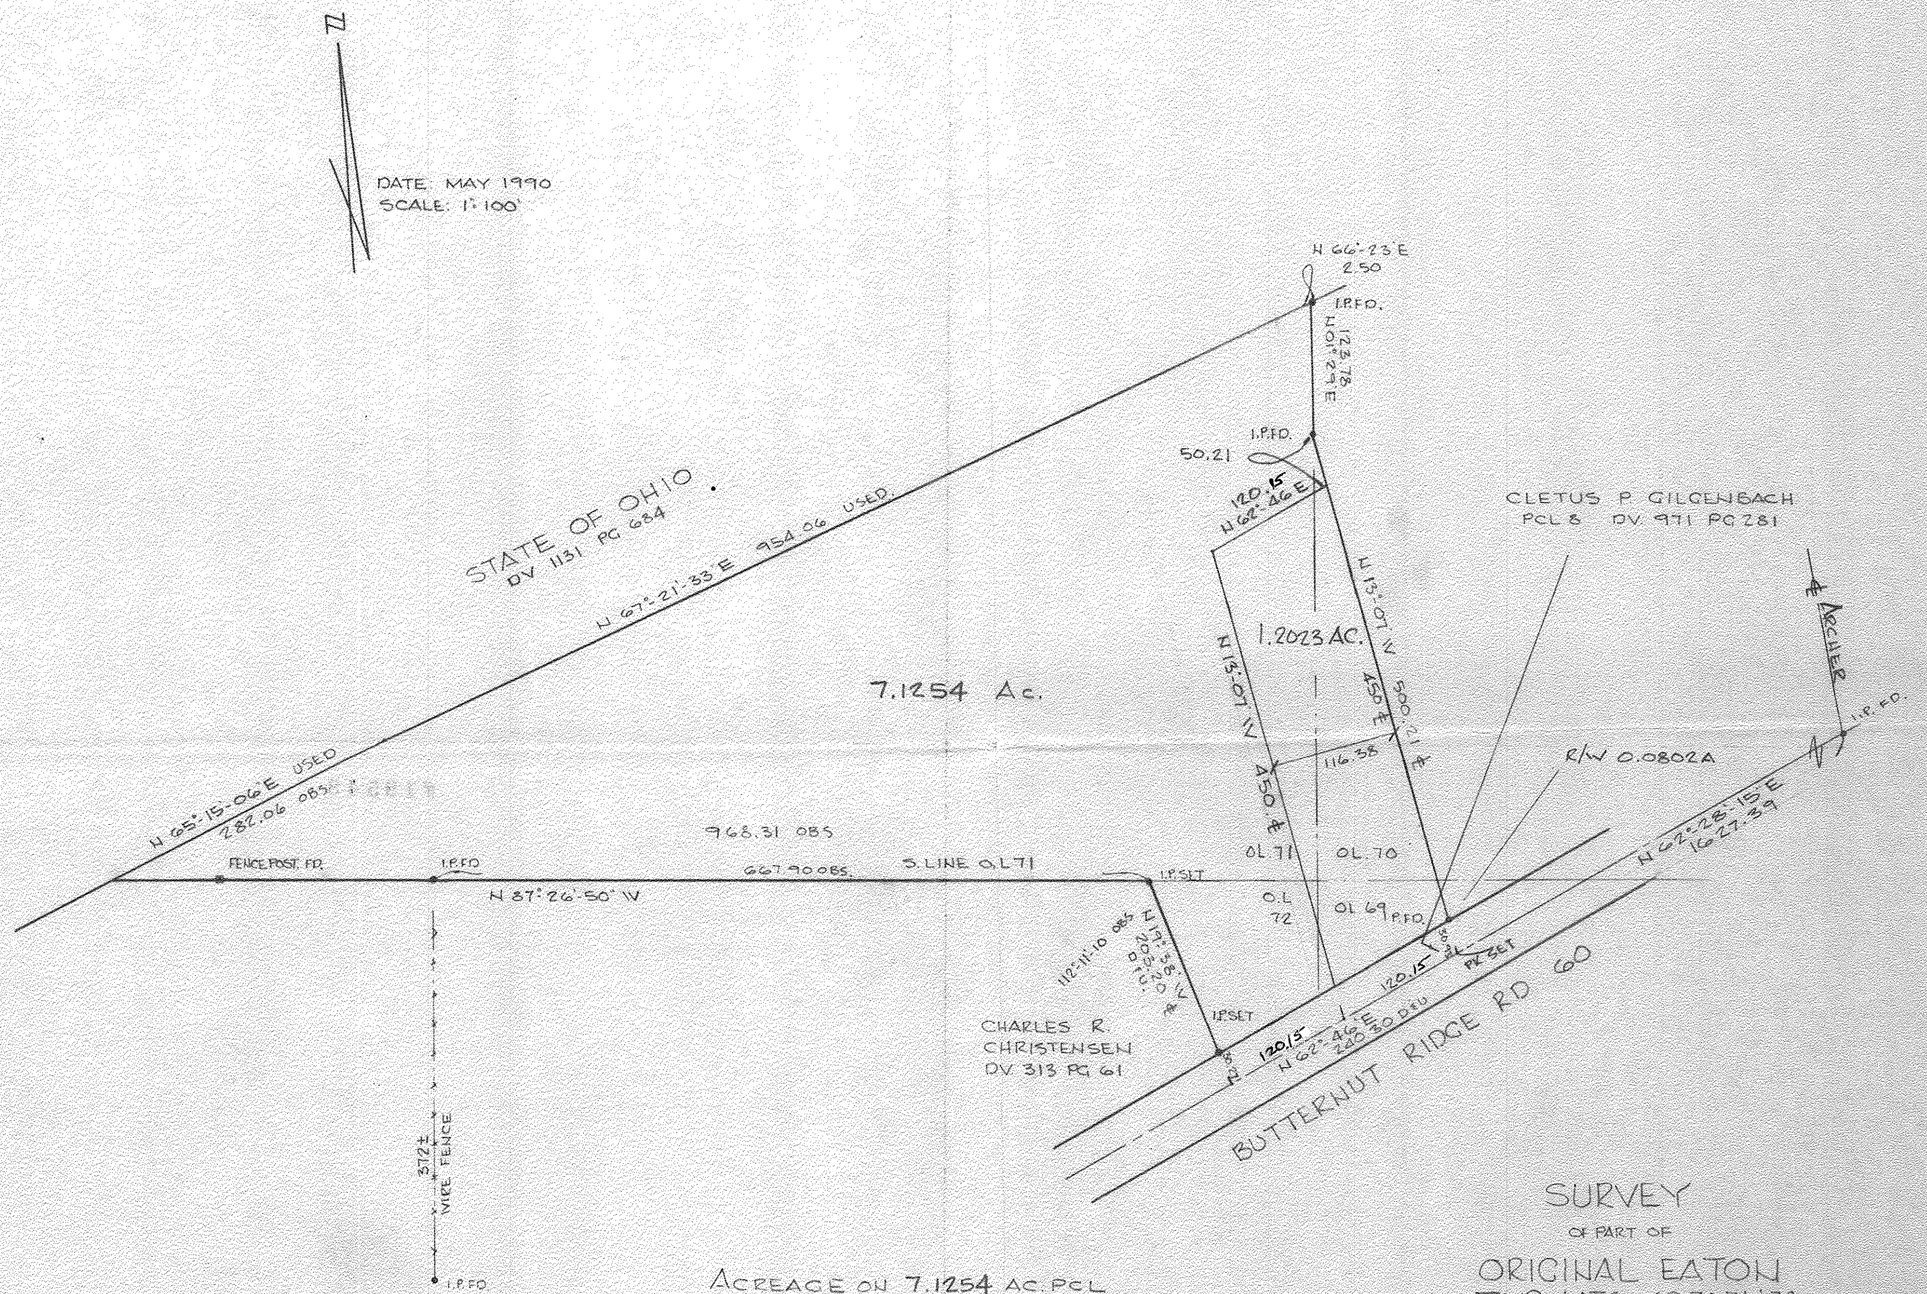

#19548

APPROVED
LORAIN CO.
MAP DEPT.
DATE 9-9-91
PAGE 11-00-071 B
BY CAROLYN FRANCIS
VOID AFTER # 19548

SURVEY
OF PART OF
ORIGINAL EATON
TWP LOTS 69, 70, 71 & 72

COUNTY OF LORAIN STATE OF OHIO

11-00-070-000
11-00-071-000

ACREAGE ON 7.1254 AC. PCL

O.L 69	0.03 AC.
O.L 70	0.01 AC.
O.L 71	6.59 AC.
O.L 72	0.49 AC.

ACREAGE ON 1.2023 AC PCL

O.L 69	0.28 AC
O.L 70	0.65 AC
O.L 71	0.26 AC
O.L 72	0.01 AC.

STATE OF OHIO
DANE A. HAPONEK
S-6211
REGISTERED SURVEYOR

PREPARED FOR
JEFF MOULD
9405 ISLAND RD.

REVISED AUG. 7, 1991 PCL SIZE
REVISED: JUNE 6, 1990

8647