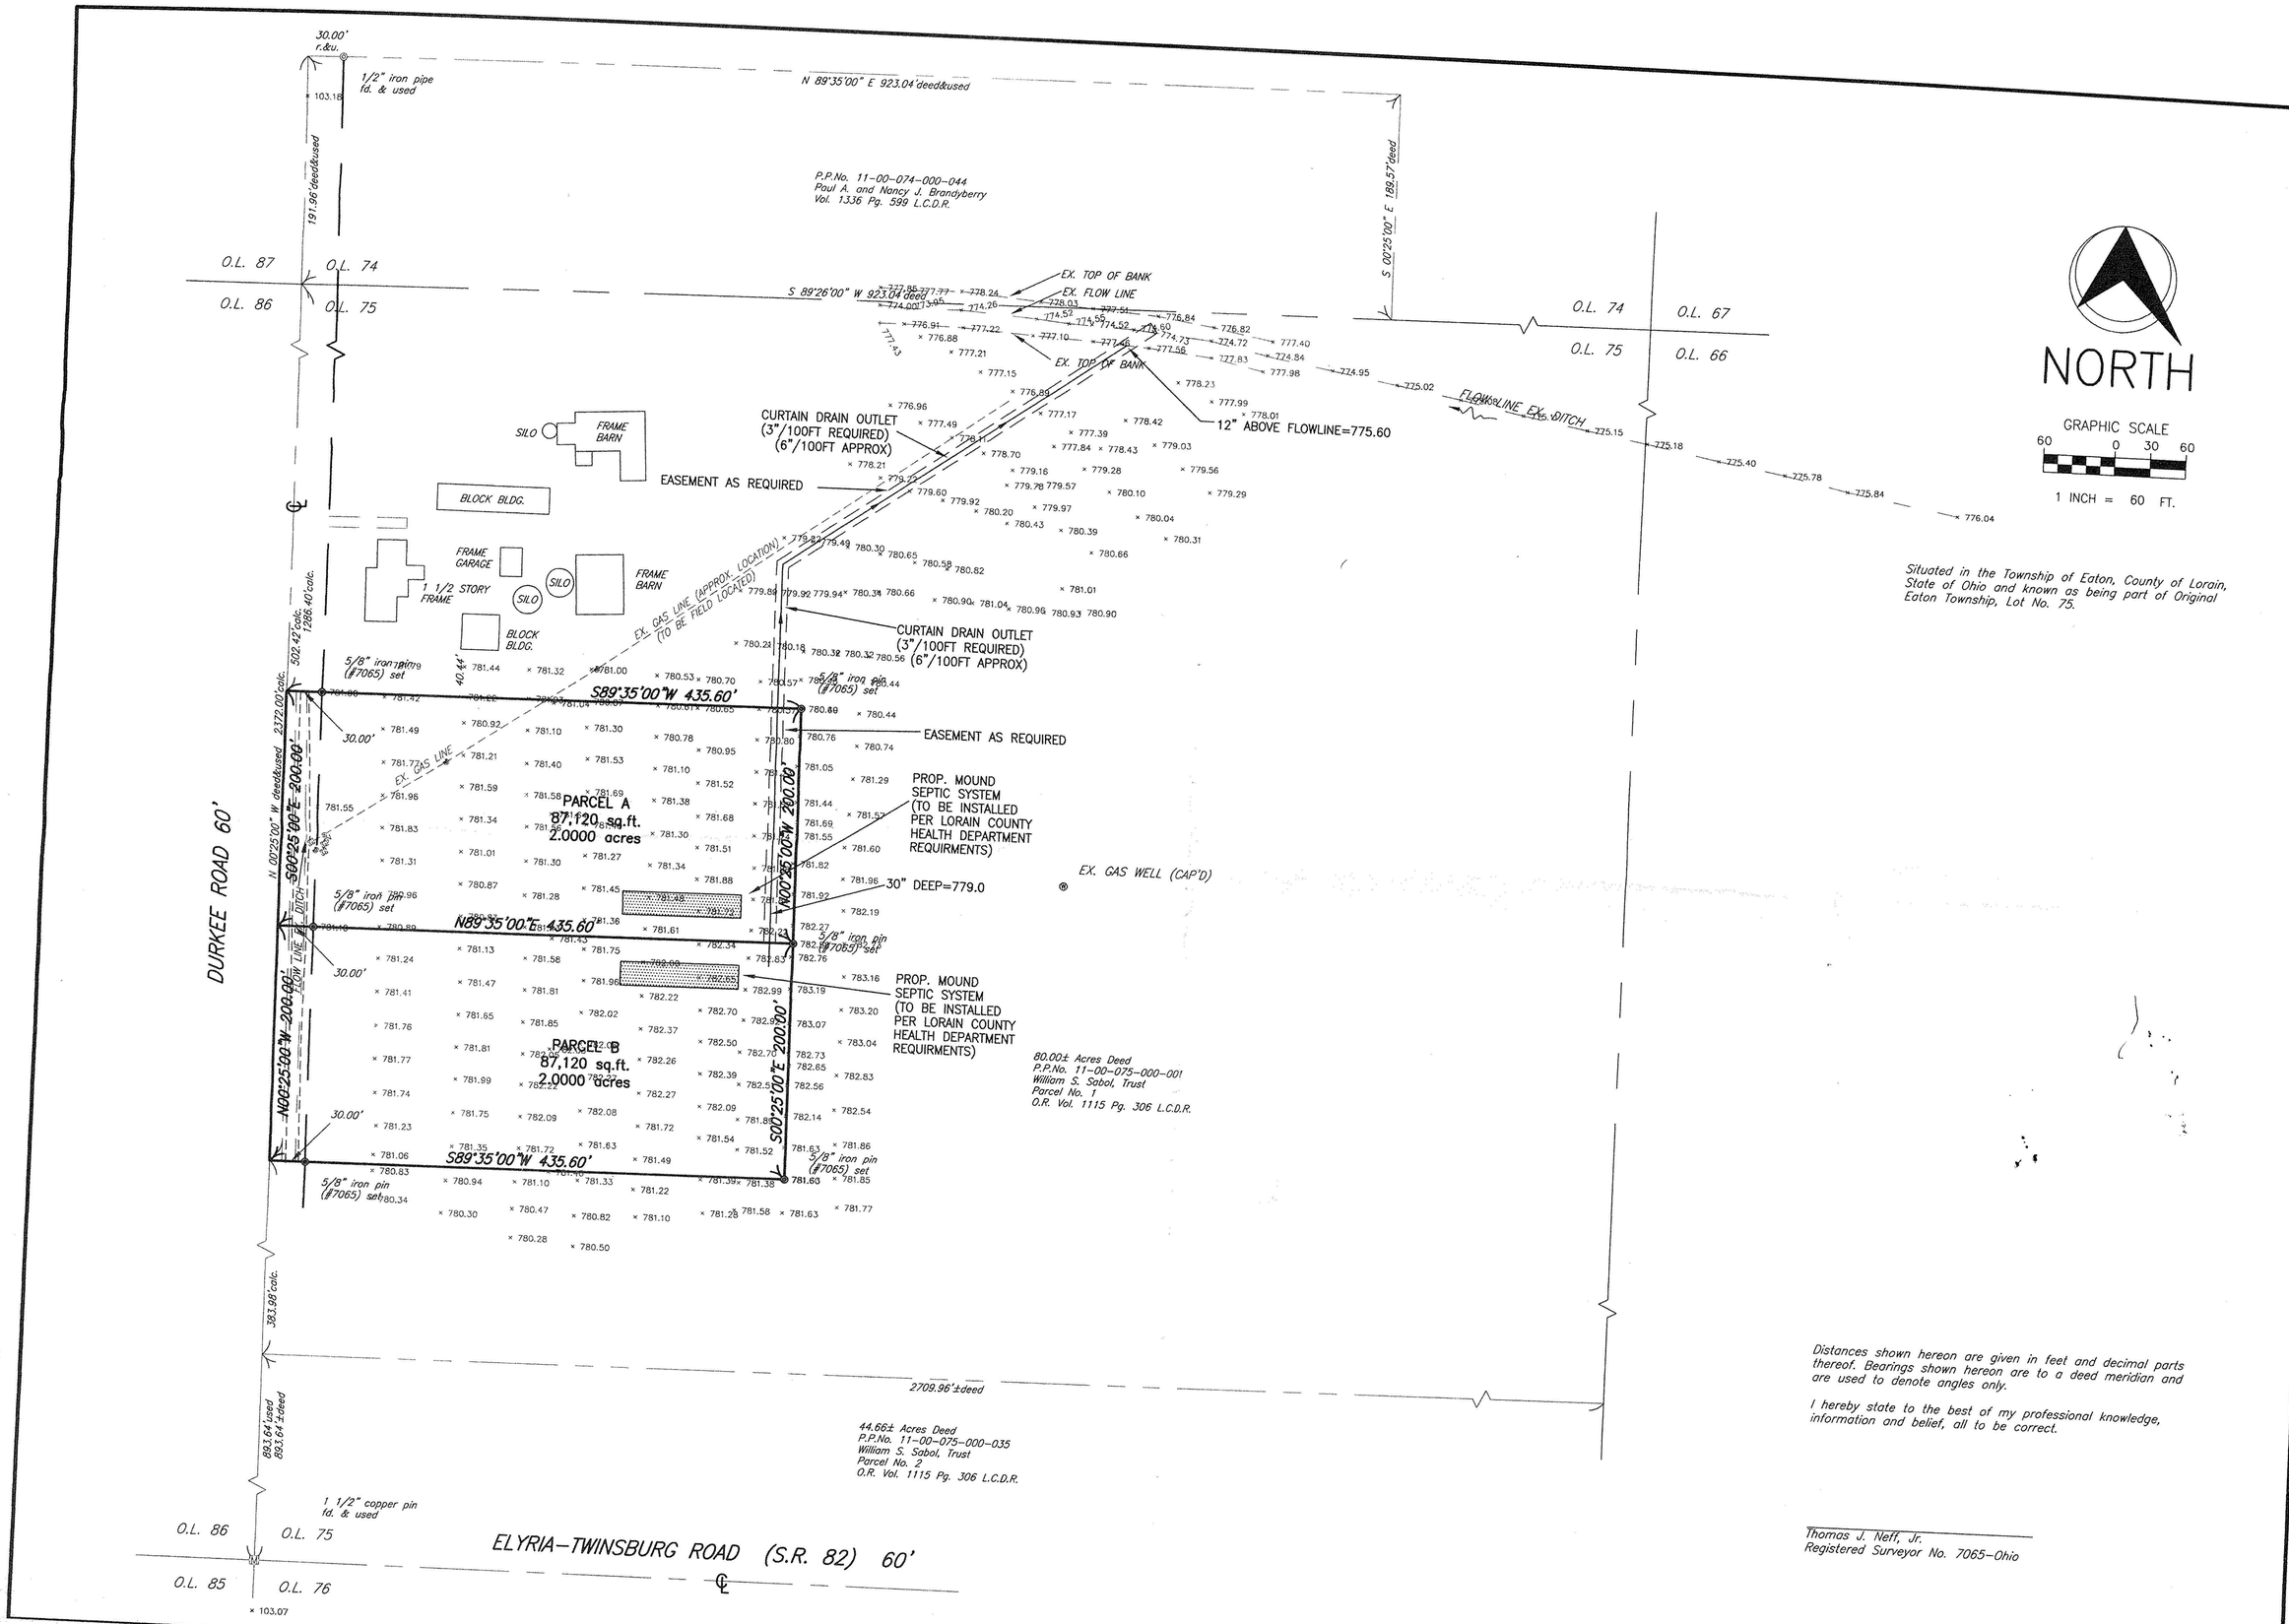

Distances shown hereon are given in feet and decimal parts thereof. Bearings shown hereon are to a deed meridian and are used to denote angles only.

I hereby state to the best of my professional knowledge, information and belief, all to be correct.

Thomas J. Neff, Jr.
Registered Surveyor No. 7065-Ohio

REV NO	DATE	DESCRIPTION	BY

JOB NO 12249 | SCALE 1"=60' | DRAWN BY FJT | CHK'D BY | DWG NAME 12249-pp | DATE MAY,2001

NEFF & ASSOCIATES
A PROFESSIONAL CORPORATION
ENGINEERS • PLANNERS
LANDSCAPE ARCHITECTS
SURVEYORS
6405 York Road Parma Heights, Ohio 44130
(440) 884-3900 FAX (440) 884-8443

WILLIAM S. SABOL, TRUST

PLAT OF SURVEY AND PARTITION

EATON TOWNSHIP, OHIO

SHEET NO. 1

N:\Dwg\12249\12249-pp.dwg Tue Aug 21 10:31:54 2001