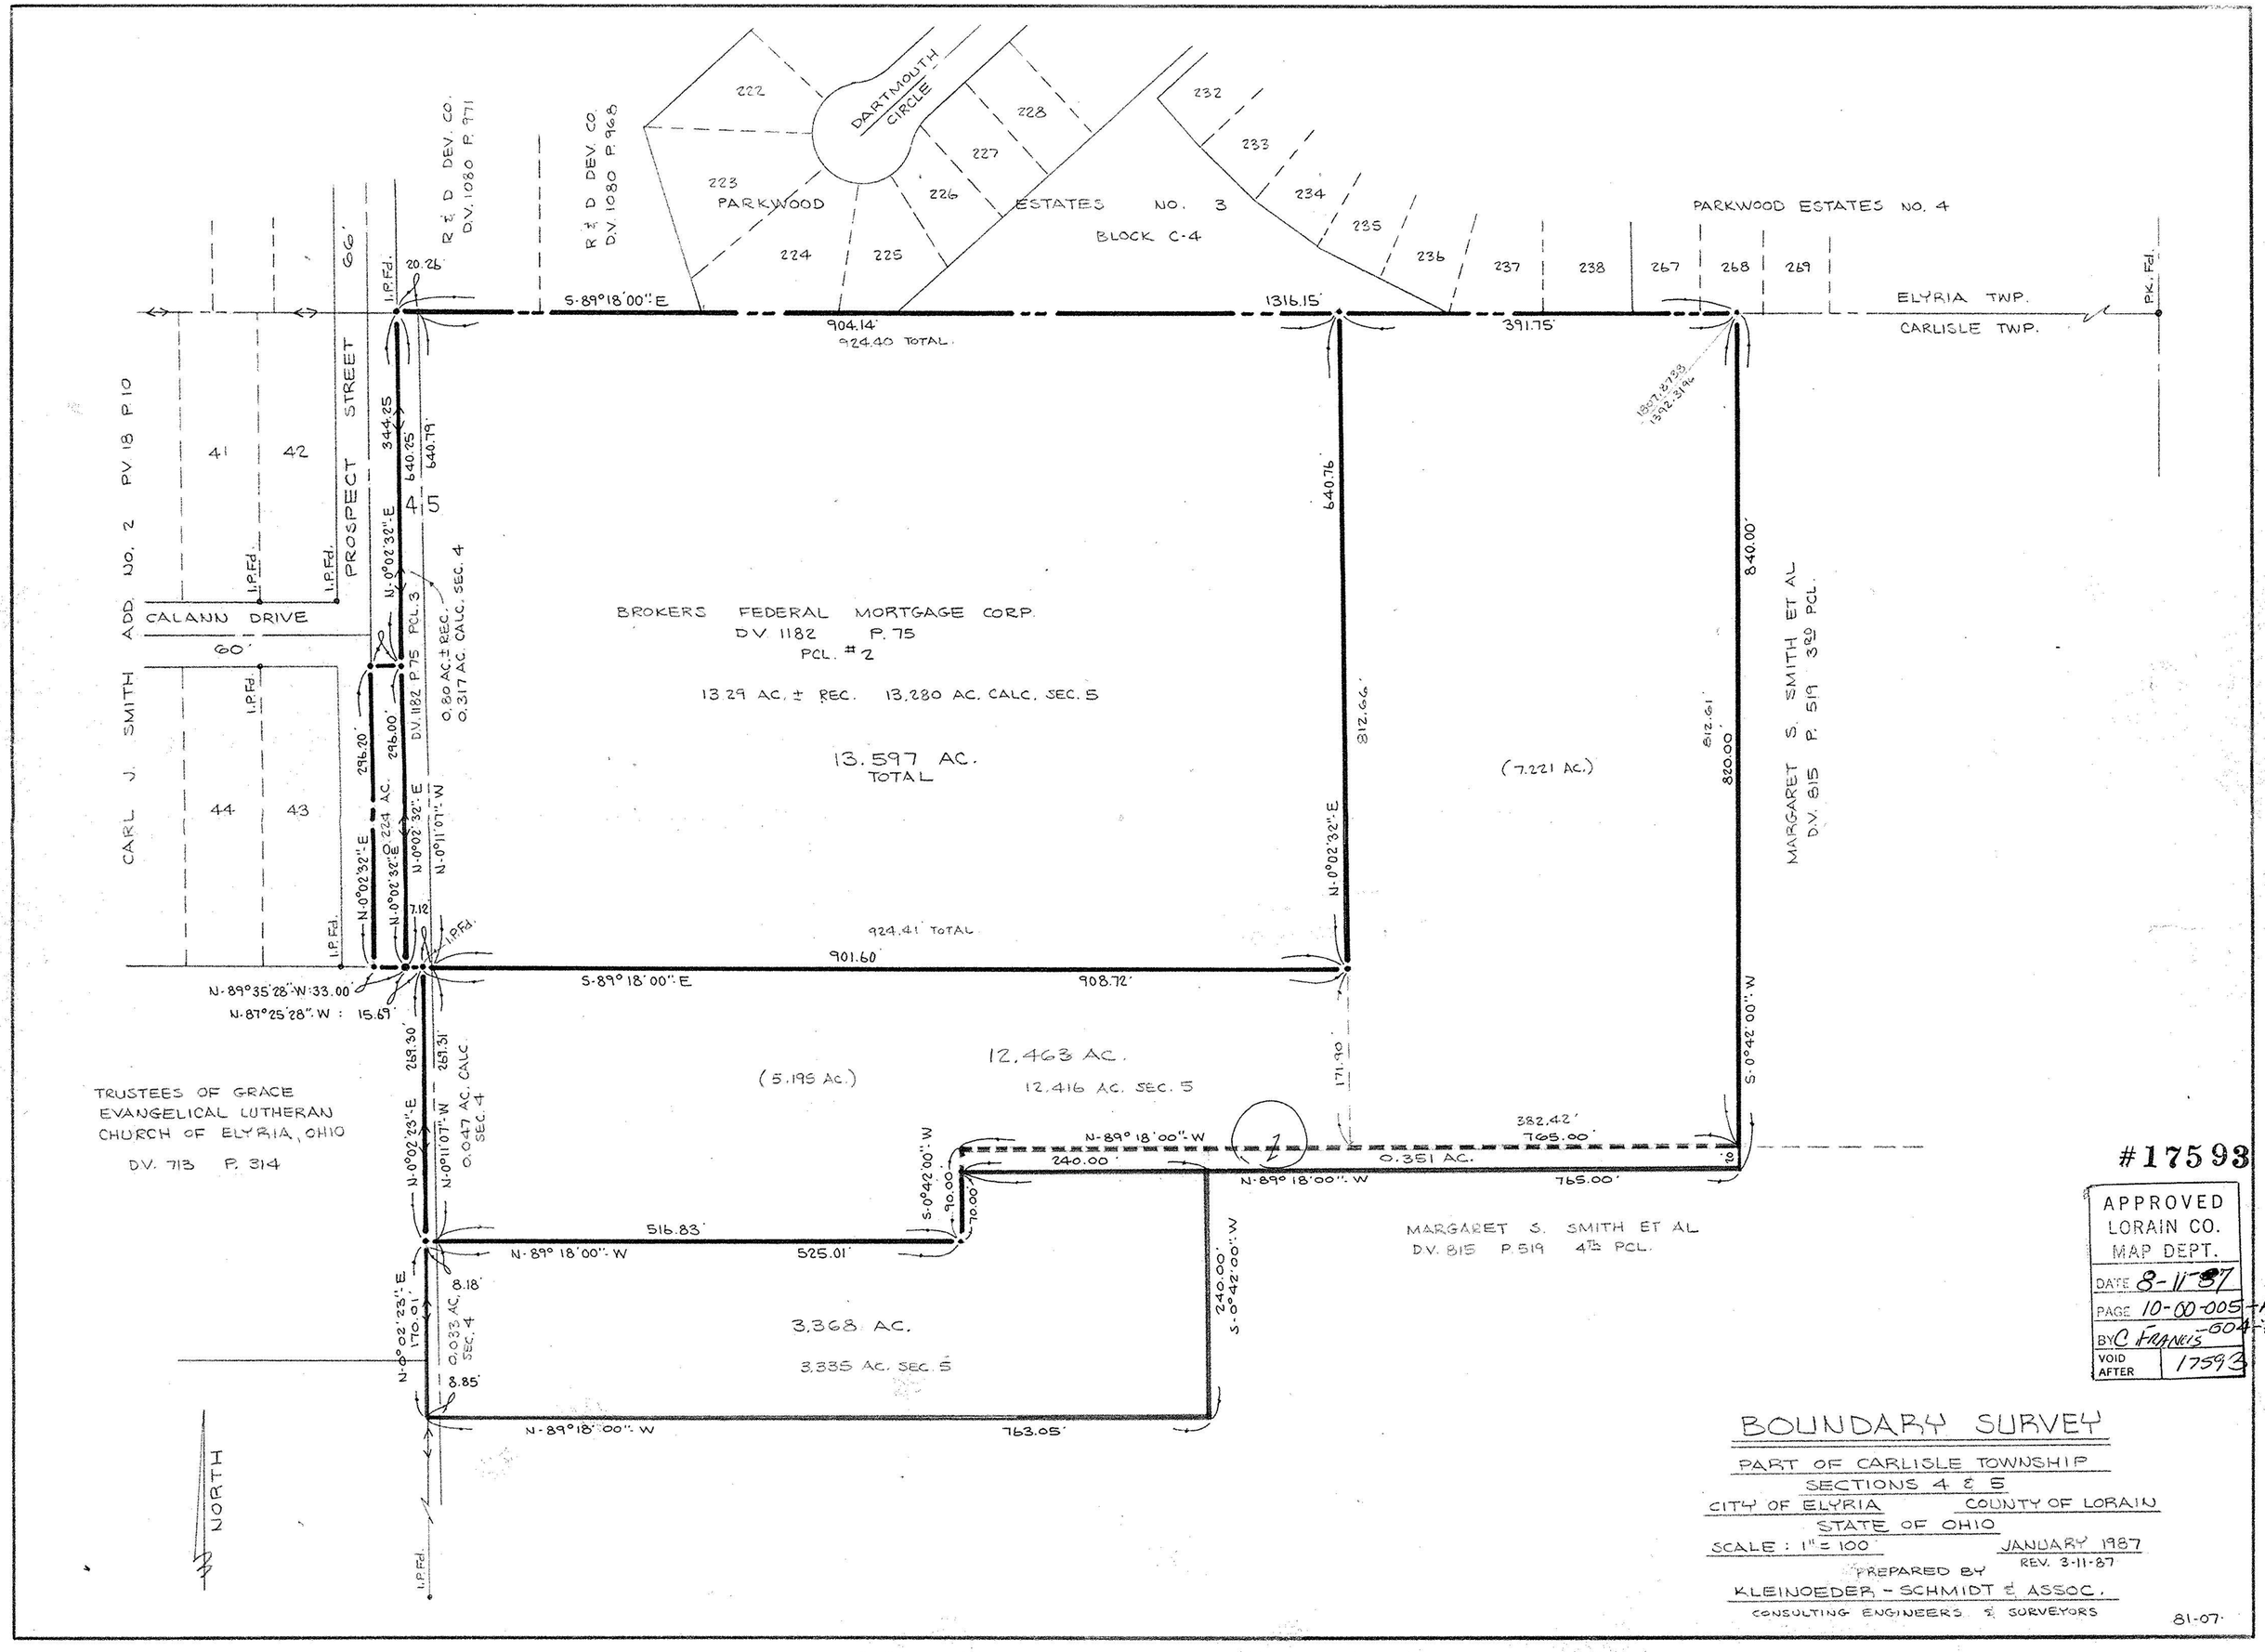

DARTMOUTH CIRCLE
PARKWOOD ESTATES NO. 3
BLOCK C-4
PARKWOOD ESTATES NO. 4
R & D DEV. CO. D.V. 1080 P. 971
R & D DEV. CO. D.V. 1080 P. 968
ELYRIA TWP.
CARLISLE TWP.
S-89°18'00"-E
904.14'
924.40 TOTAL
1316.15'
391.75'
PROSPECT STREET
CALANN DRIVE
CARL J. SMITH ADD. NO. 2 PV 18 P 10
BROKERS FEDERAL MORTGAGE CORP.
DV 1182 P. 75
PCL. #2
13.29 AC. ± REC. 13.280 AC. CALC. SEC. 5
13.597 AC.
TOTAL
(7.221 AC.)
MARGARET S. SMITH ET AL
D.V. 815 P. 519 3RD PCL.
924.41 TOTAL
901.60'
908.72'
N-89°35'28"-W: 33.00'
N-87°25'28"-W: 15.69'
12.463 AC.
12.416 AC. SEC. 5
(5.195 AC.)
TRUSTEES OF GRACE EVANGELICAL LUTHERAN CHURCH OF ELYRIA, OHIO
DV. 713 P. 314
0.351 AC.
MARGARET S. SMITH ET AL
D.V. 815 P. 519 4TH PCL.
516.83'
525.01'
3.368 AC.
3.335 AC. SEC. 5
N-89°18'00"-W
763.05'
NORTH
#17593
APPROVED
LORAIN CO.
MAP DEPT.
DATE 8-11-87
PAGE 10-00-005-A
BY C. FRANCIS
VOID AFTER 17593
BOUNDARY SURVEY
PART OF CARLISLE TOWNSHIP
SECTIONS 4 & 5
CITY OF ELYRIA
COUNTY OF LORAIN
STATE OF OHIO
SCALE: 1" = 100'
JANUARY 1987
REV. 3-11-87
PREPARED BY
KLEINOEDER - SCHMIDT & ASSOC.
CONSULTING ENGINEERS & SURVEYORS
81-07