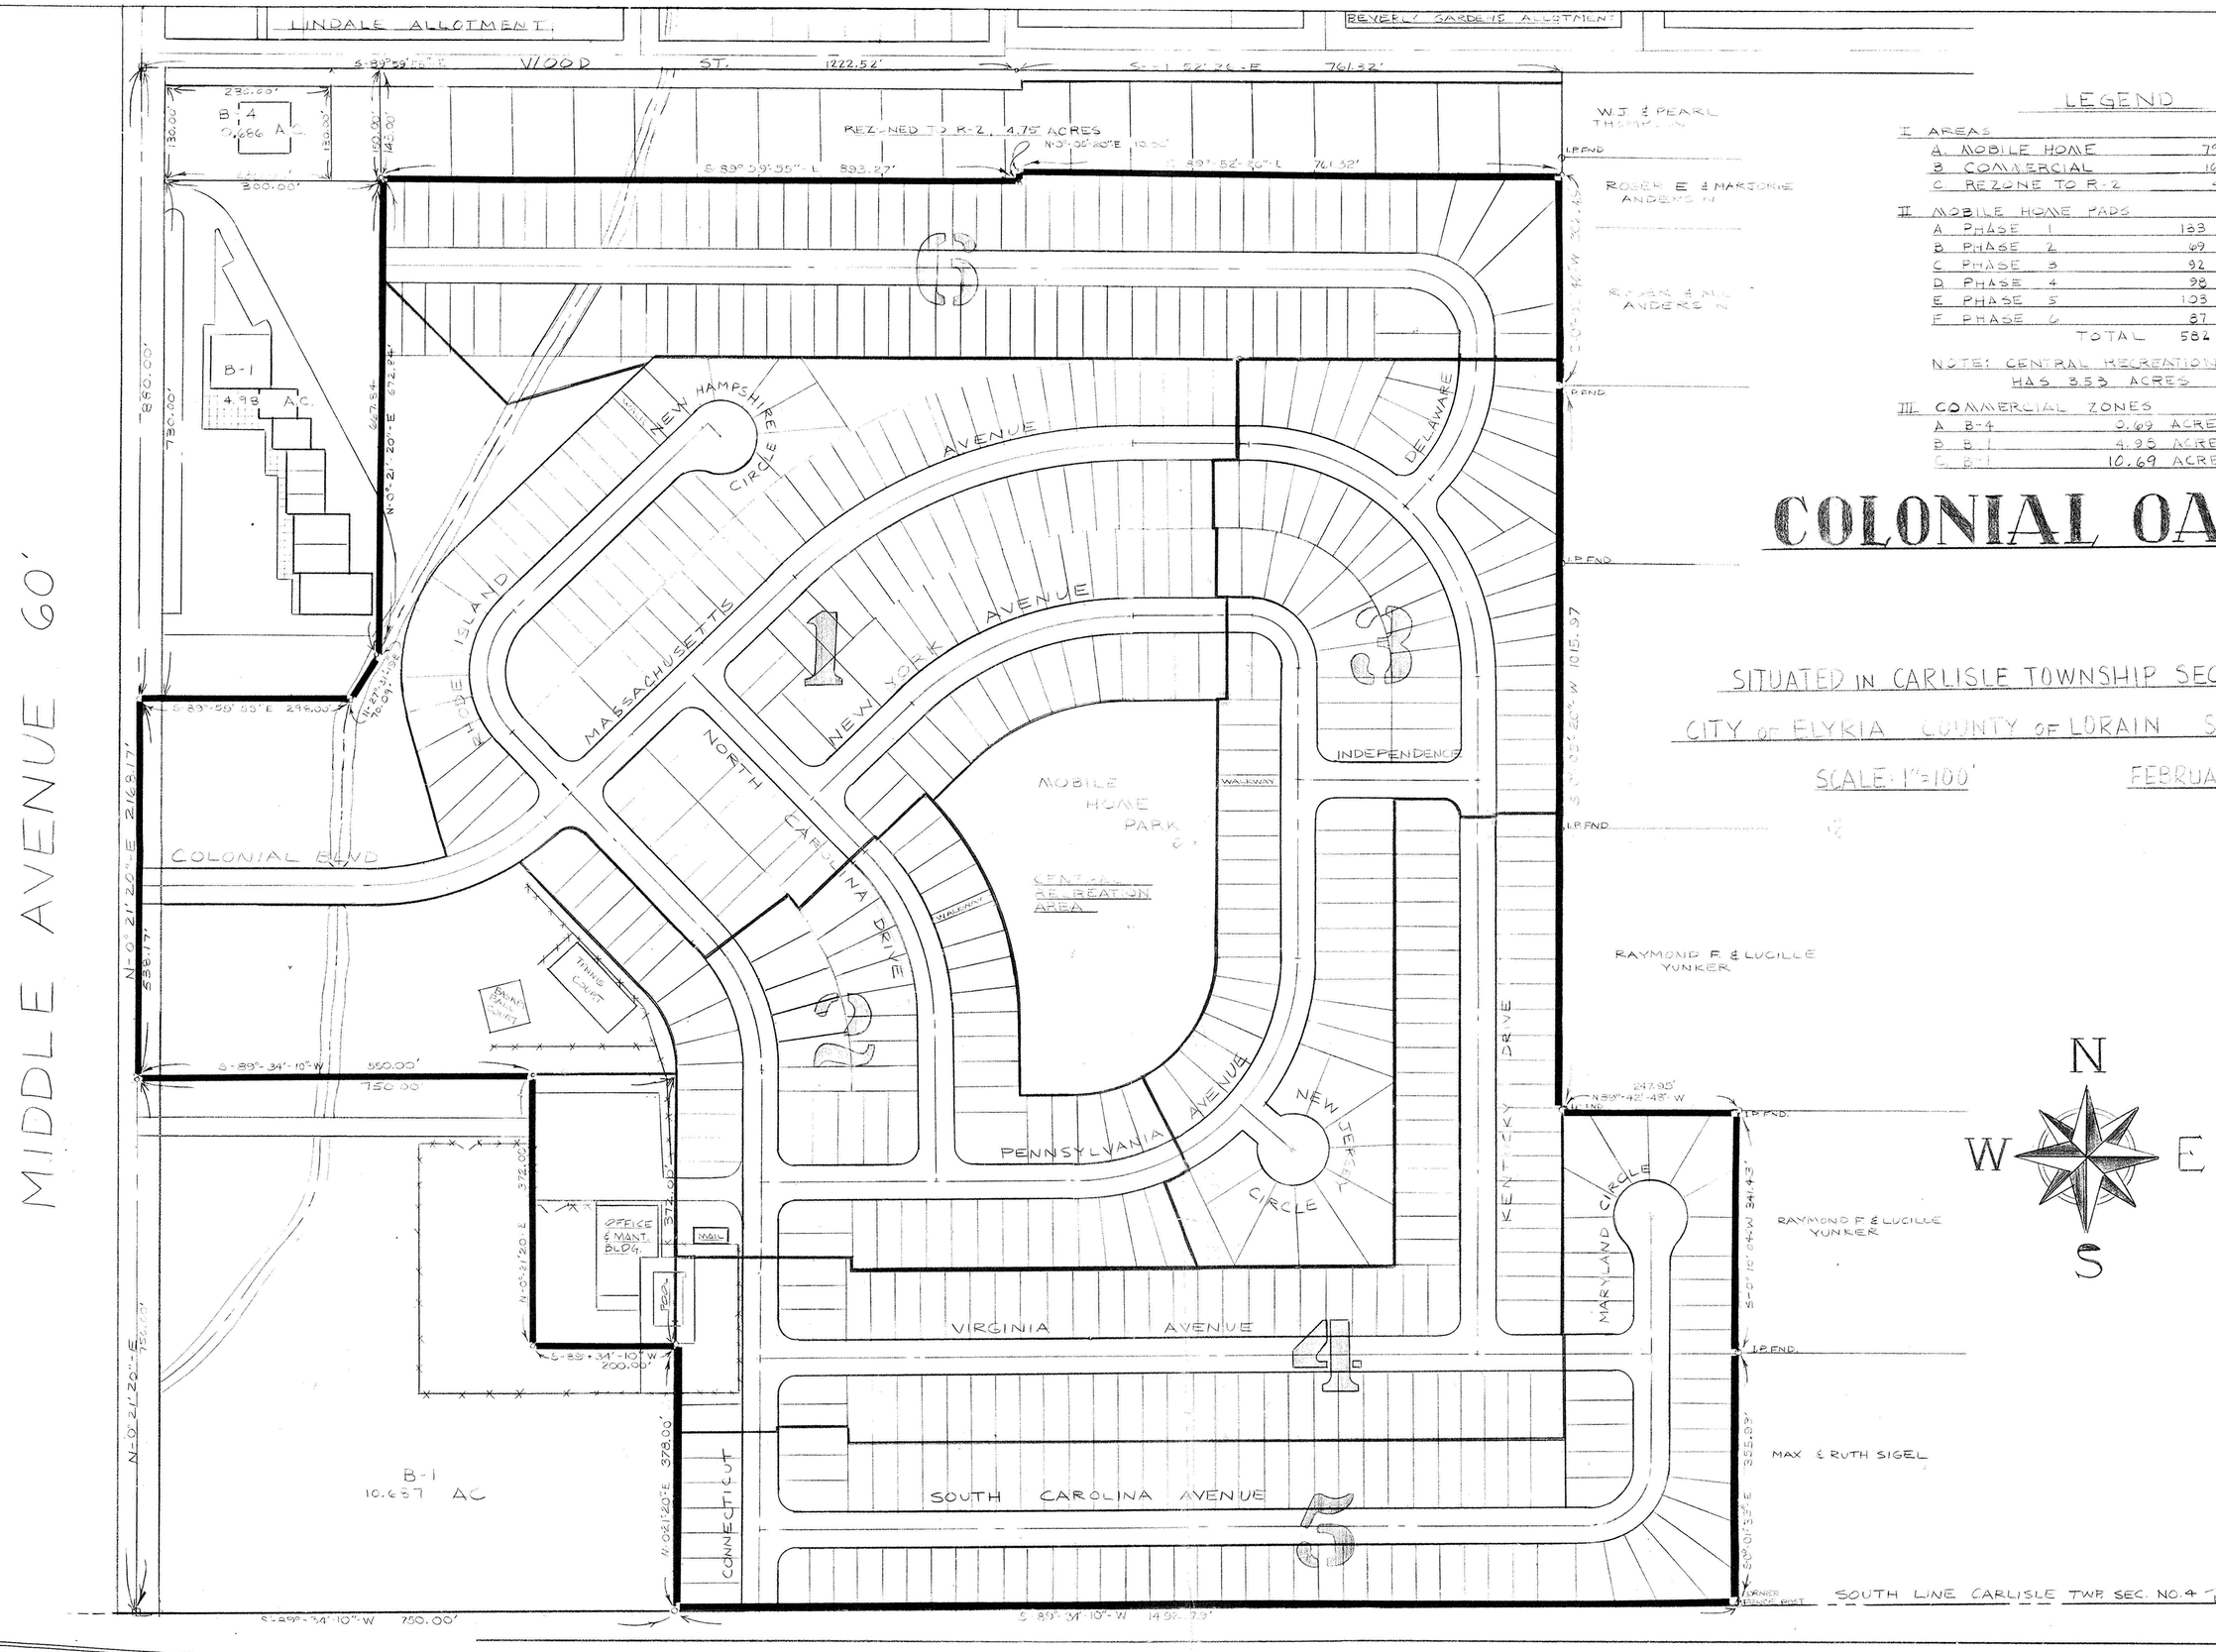

LEGEND

I AREAS

A. MOBILE HOME	79.447 ACRES
B. COMMERCIAL	16.353 ACRES
C. REZONE TO R-2	4.75 ACRES

II MOBILE HOME PADS

A. PHASE 1	133
B. PHASE 2	69
C. PHASE 3	92
D. PHASE 4	98
E. PHASE 5	103
F. PHASE 6	87
TOTAL	582 PADS

NOTE: CENTRAL RECREATION AREA HAS 3.53 ACRES

III. COMMERCIAL ZONES

A. B-4	0.69 ACRES
B. B-1	4.95 ACRES
C. B-1	10.69 ACRES

COLONIAL OAKS

SITUATED IN CARLISLE TOWNSHIP SECTION Nº 4

CITY OF ELYRIA COUNTY OF LORAIN STATE OF OHIO

SCALE: 1"=100'

FEBRUARY 1971