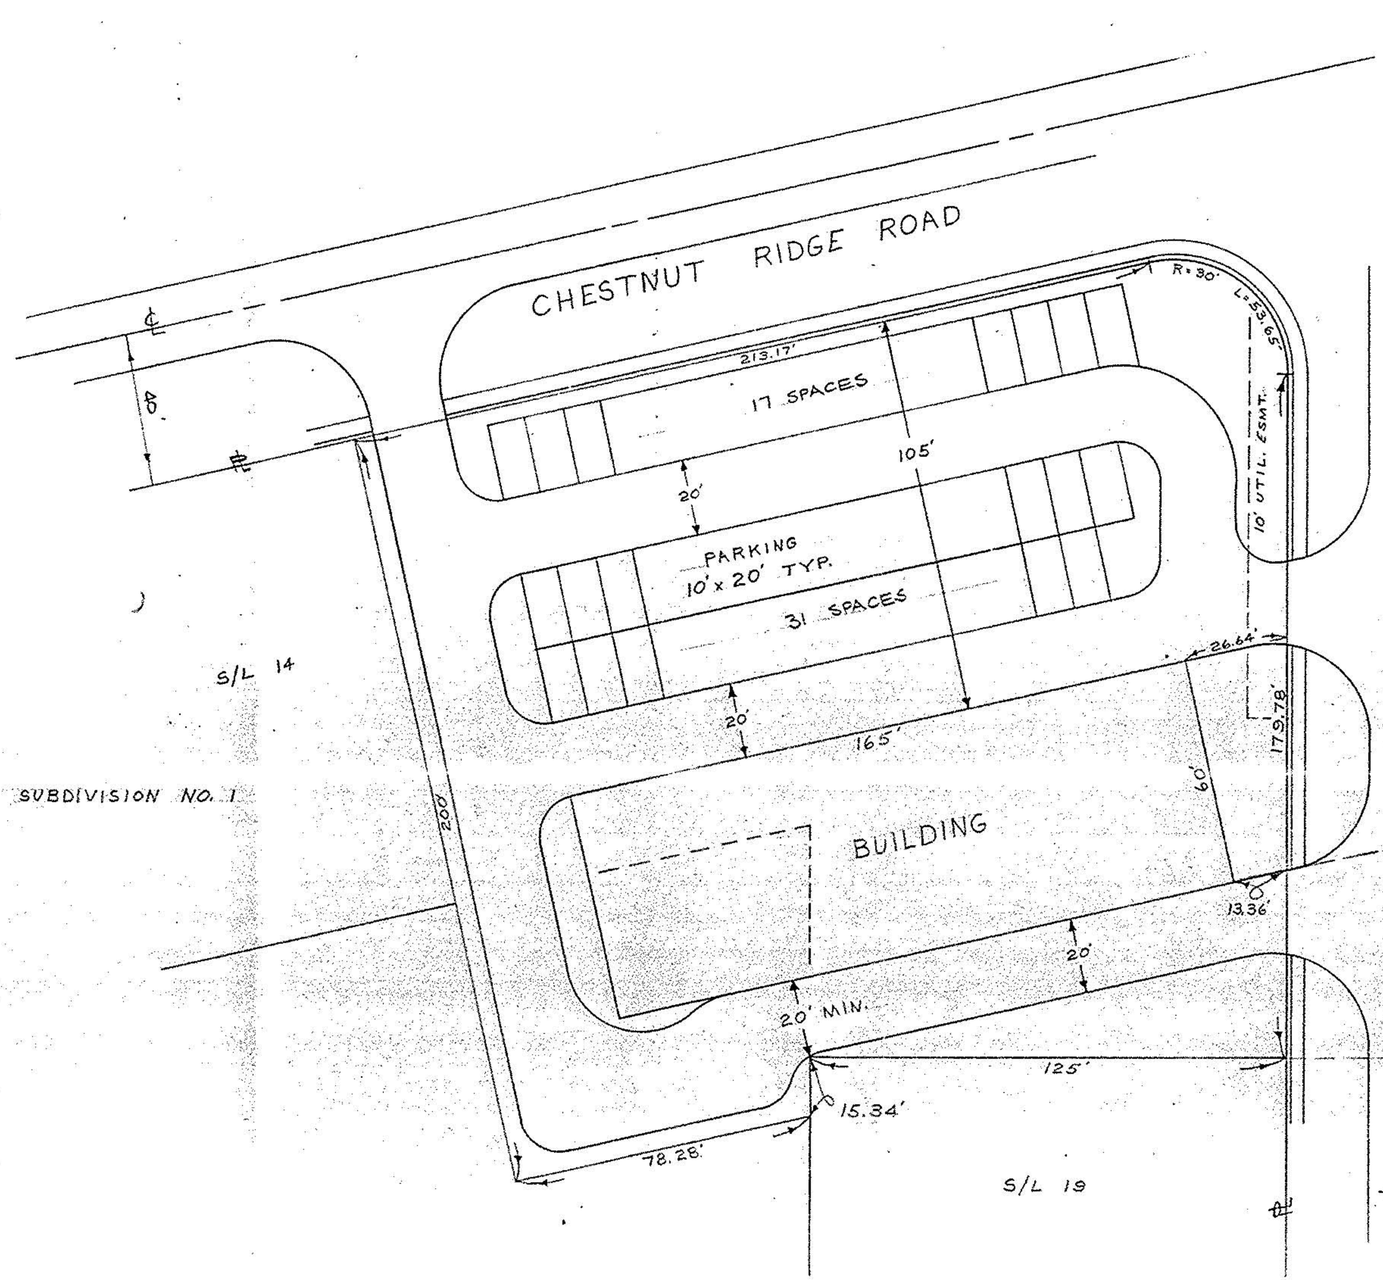

PLOT PLAN

OF PART OF

CARLISLE TOWNSHIP SECTION NO. 5

CITY OF ELYRIA, COUNTY OF LORAIN

STATE OF OHIO

SCALE: 1" = 40' JUNE 8, 1983

PREPARED BY

KLEINOEDER-SCHMIDT & ASSOC.

CONSULTING ENGINEERS & SURV.

AREA = 1.037 ACRES

NO. 83-72