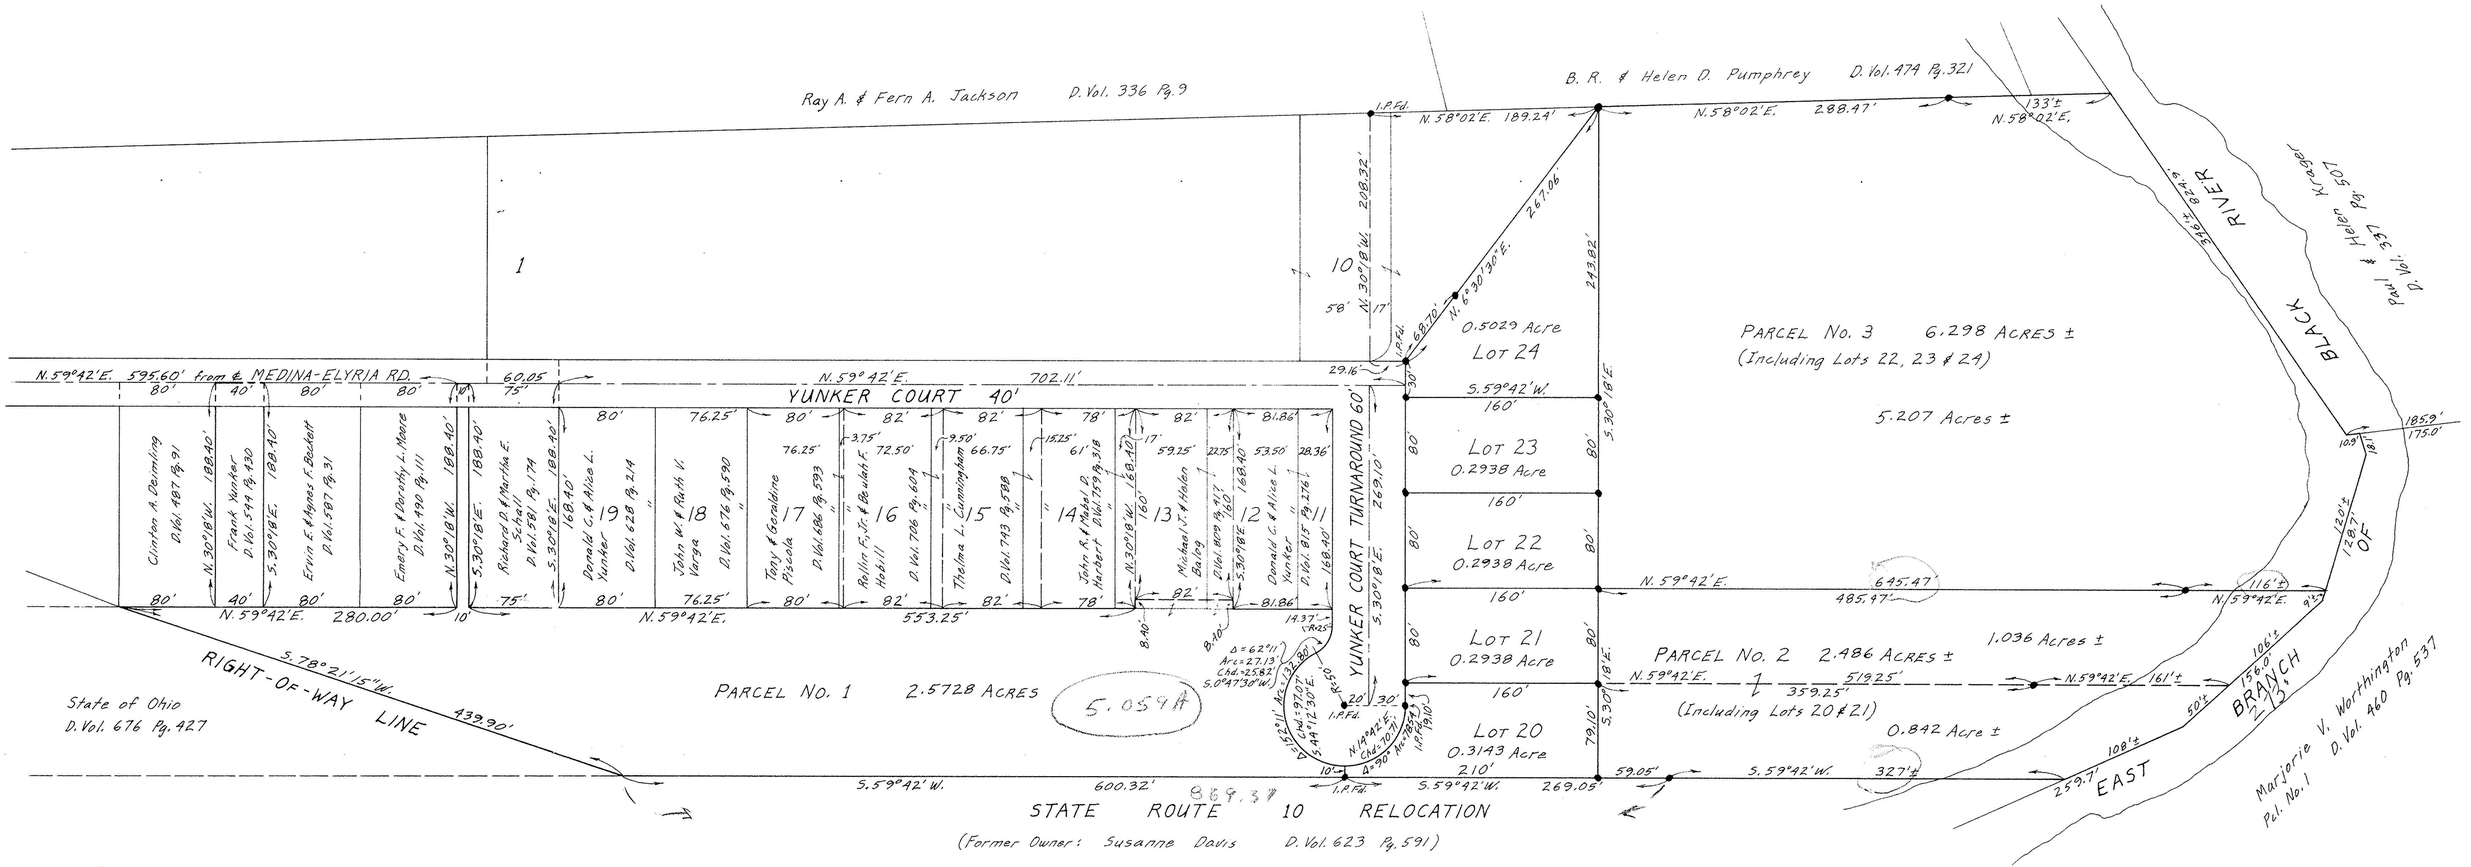

NOTE: ● indicates iron pin set unless otherwise designated.

PLAT OF SURVEYS FOR
DONALD C. YUNKER

SECTION NO. 6 CARLISLE TOWNSHIP
LORAIN COUNTY OHIO
SCALE: 1" = 60' DECEMBER 1965
Gary E. Penfound Reg. Surveyor No. 4457