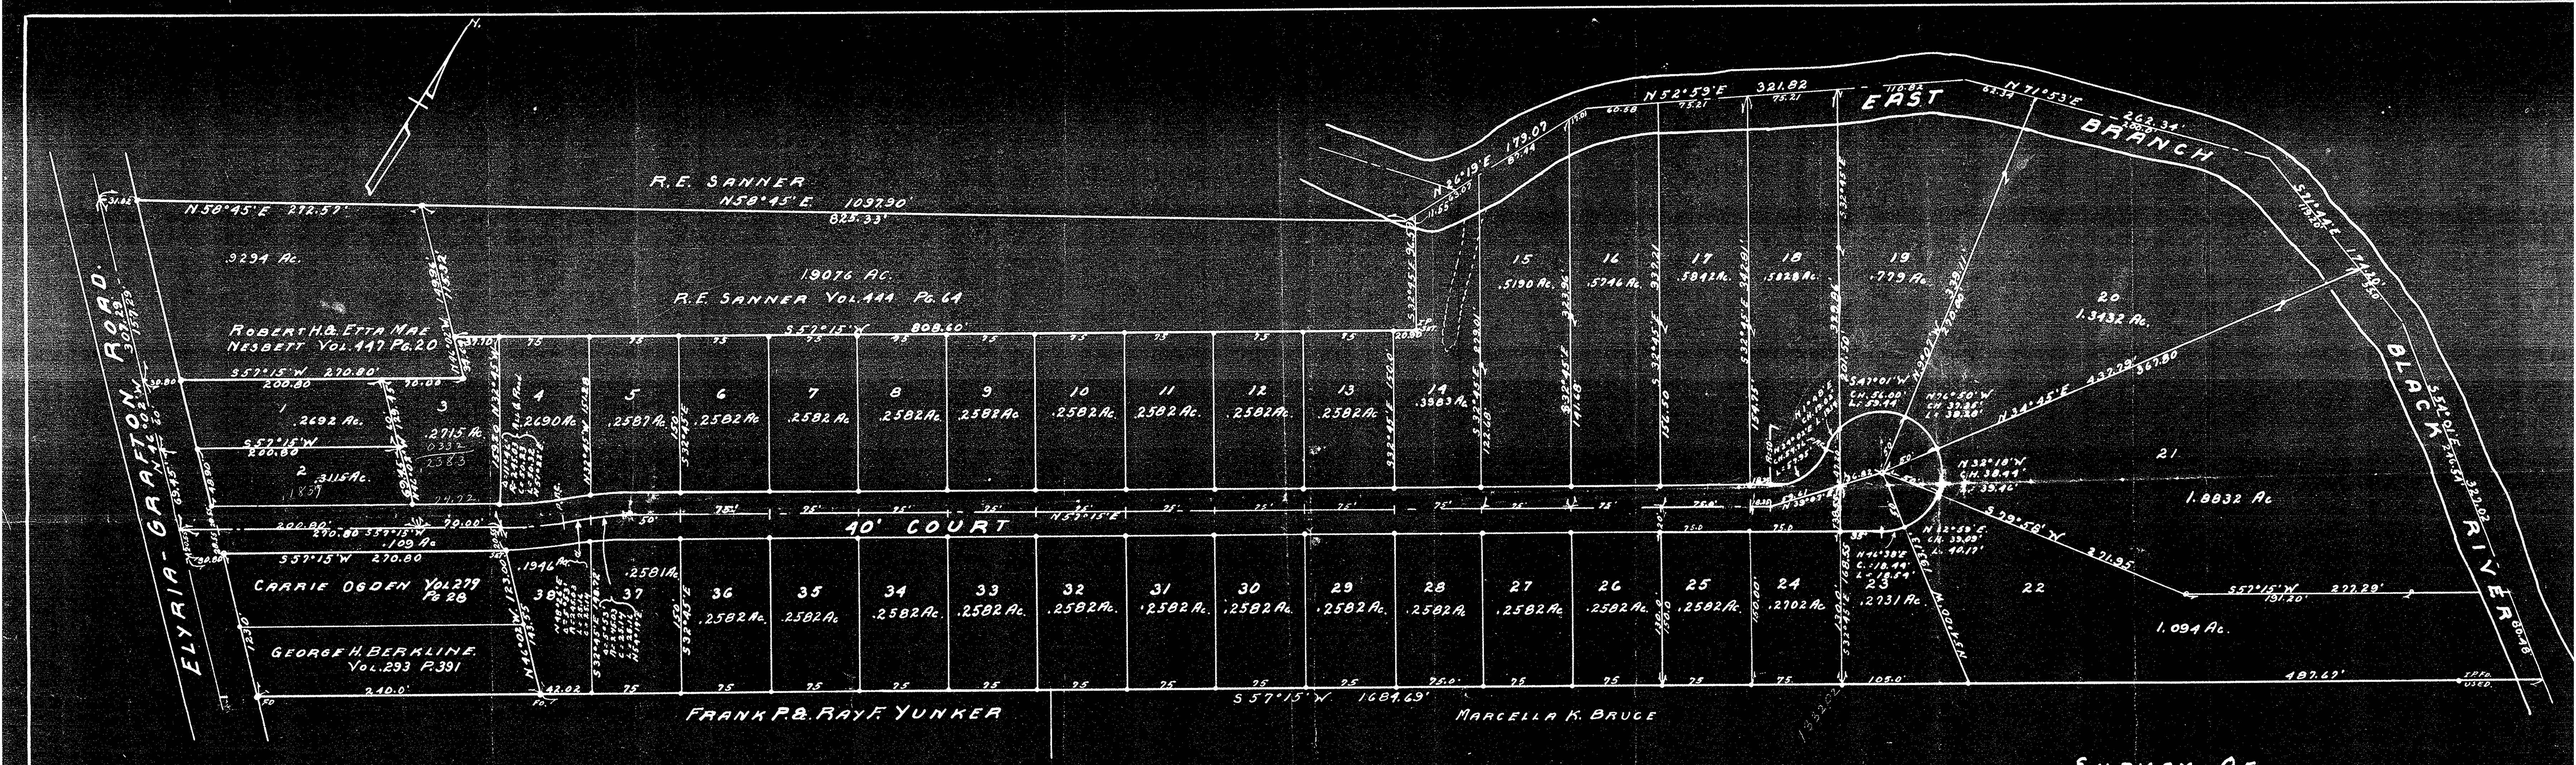

SURVEY OF
PART SECTION NO. 6 CARLISLE
TOWNSHIP LORAIN COUNTY
OHIO. SCALE 1" = 60' JULY. 5. 1948
BY RAY E. HOLLIS REG. ENG. & SURVEYOR.

• INDICATES I.P. FOUND OR SET.

REV. 12-10-48