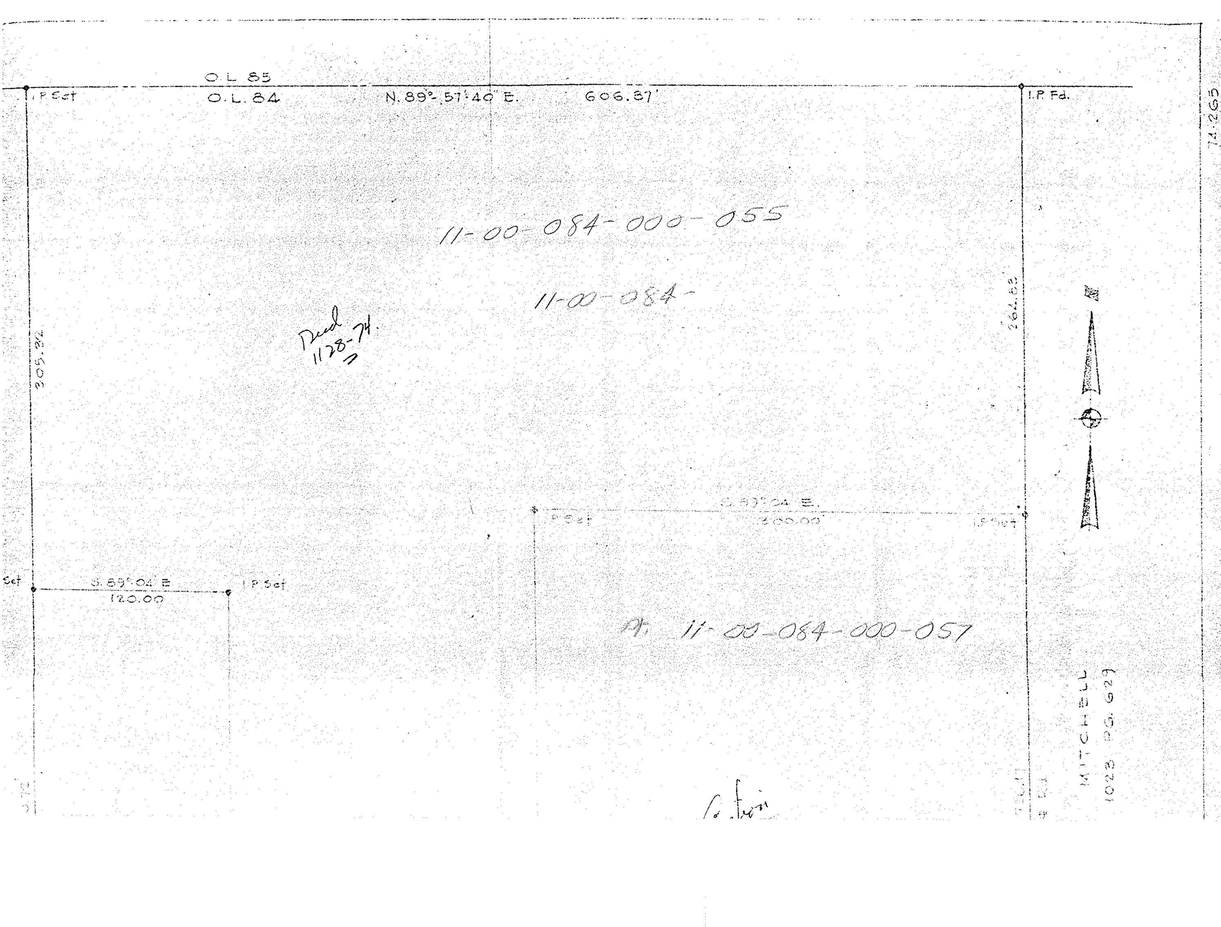

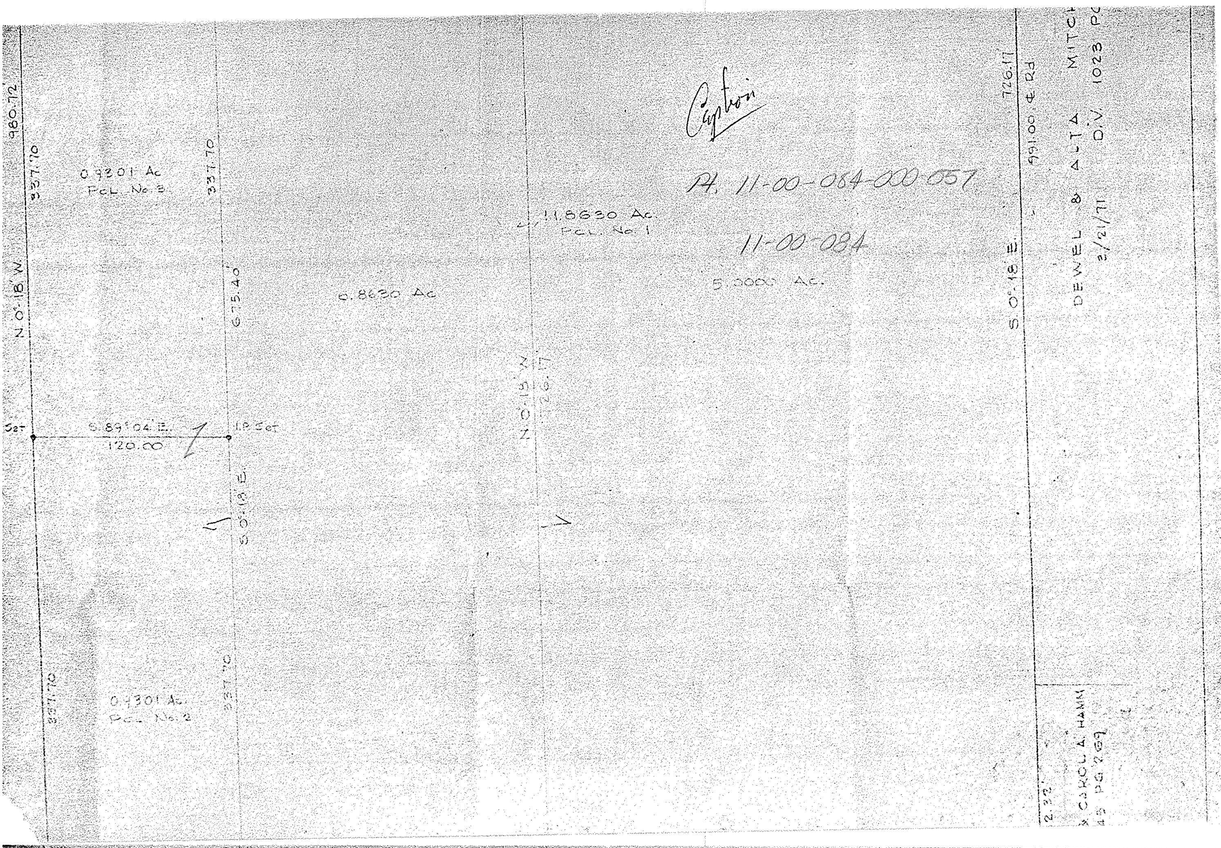

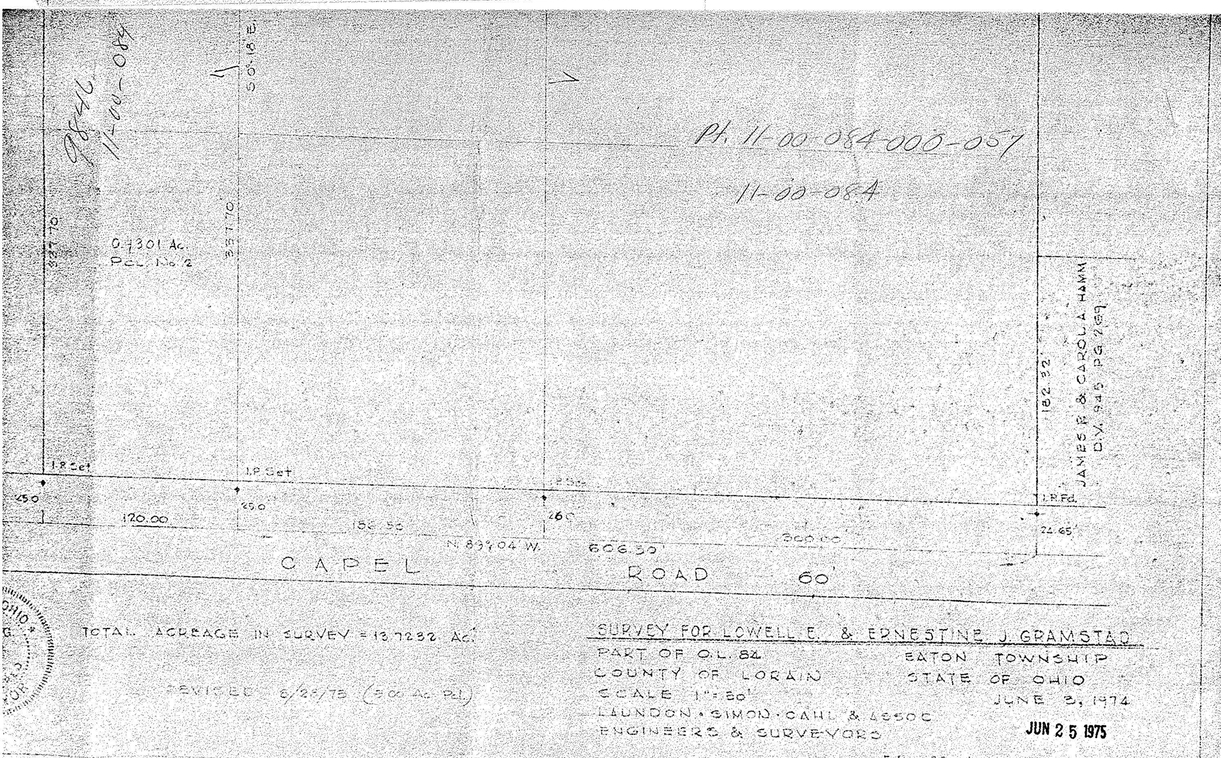

TOTAL ACREAGE IN SURVEY = 13.7232 Ac.

REVISED 6/25/75 (5.00 Ac. Pcl.)

SURVEY FOR LOWELL E. & ERNESTINE J. GRAMSTAD
PART OF O.L. 84 EATON TOWNSHIP
COUNTY OF LORAIN STATE OF OHIO
SCALE 1" = 80' JUNE 3, 1974
LAUNDON · SIMON · CAUL & ASSOC.
ENGINEERS & SURVEYORS

JUN 25 1975

F.B. 197-4 74-265