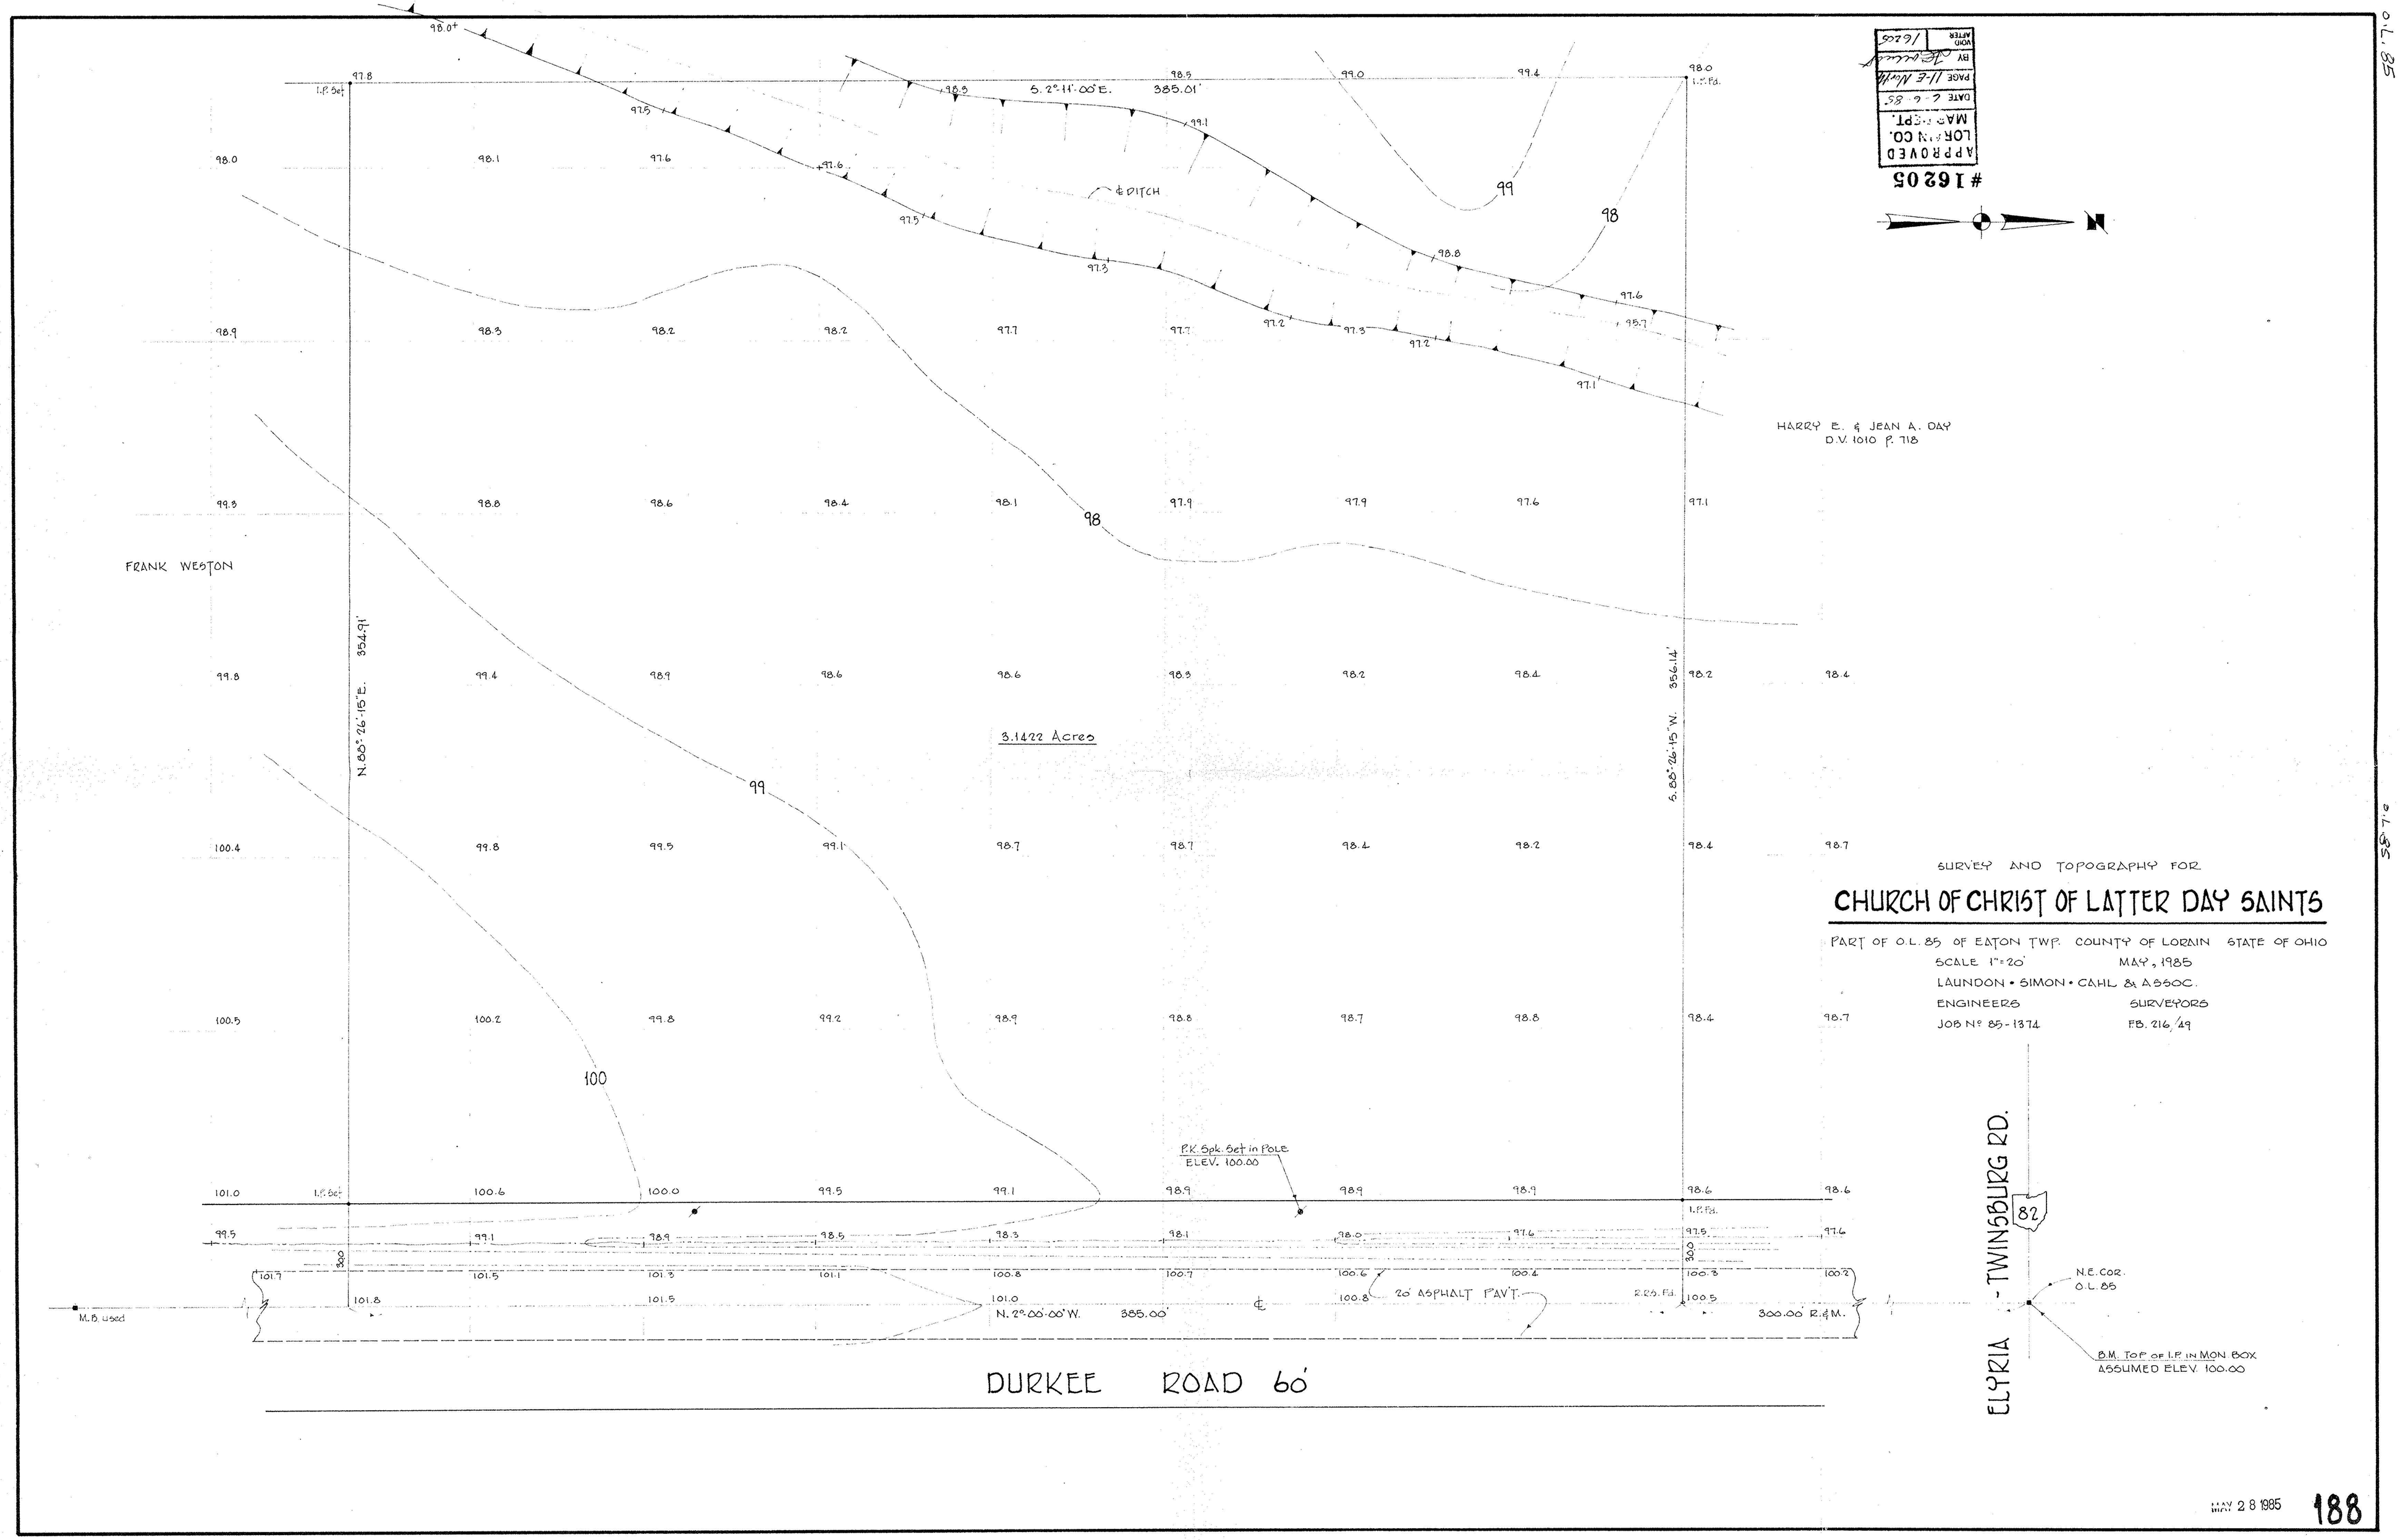

SURVEY AND TOPOGRAPHY FOR

CHURCH OF CHRIST OF LATTER DAY SAINTS

PART OF O.L. 85 OF EATON TWP. COUNTY OF LORAIN STATE OF OHIO

SCALE 1"=20' MAY, 1985

LAUNDON • SIMON • CAHL & ASSOC.

ENGINEERS SURVEYORS

JOB Nº 85-1374 FB. 216/49

MAY 28 1985

188